




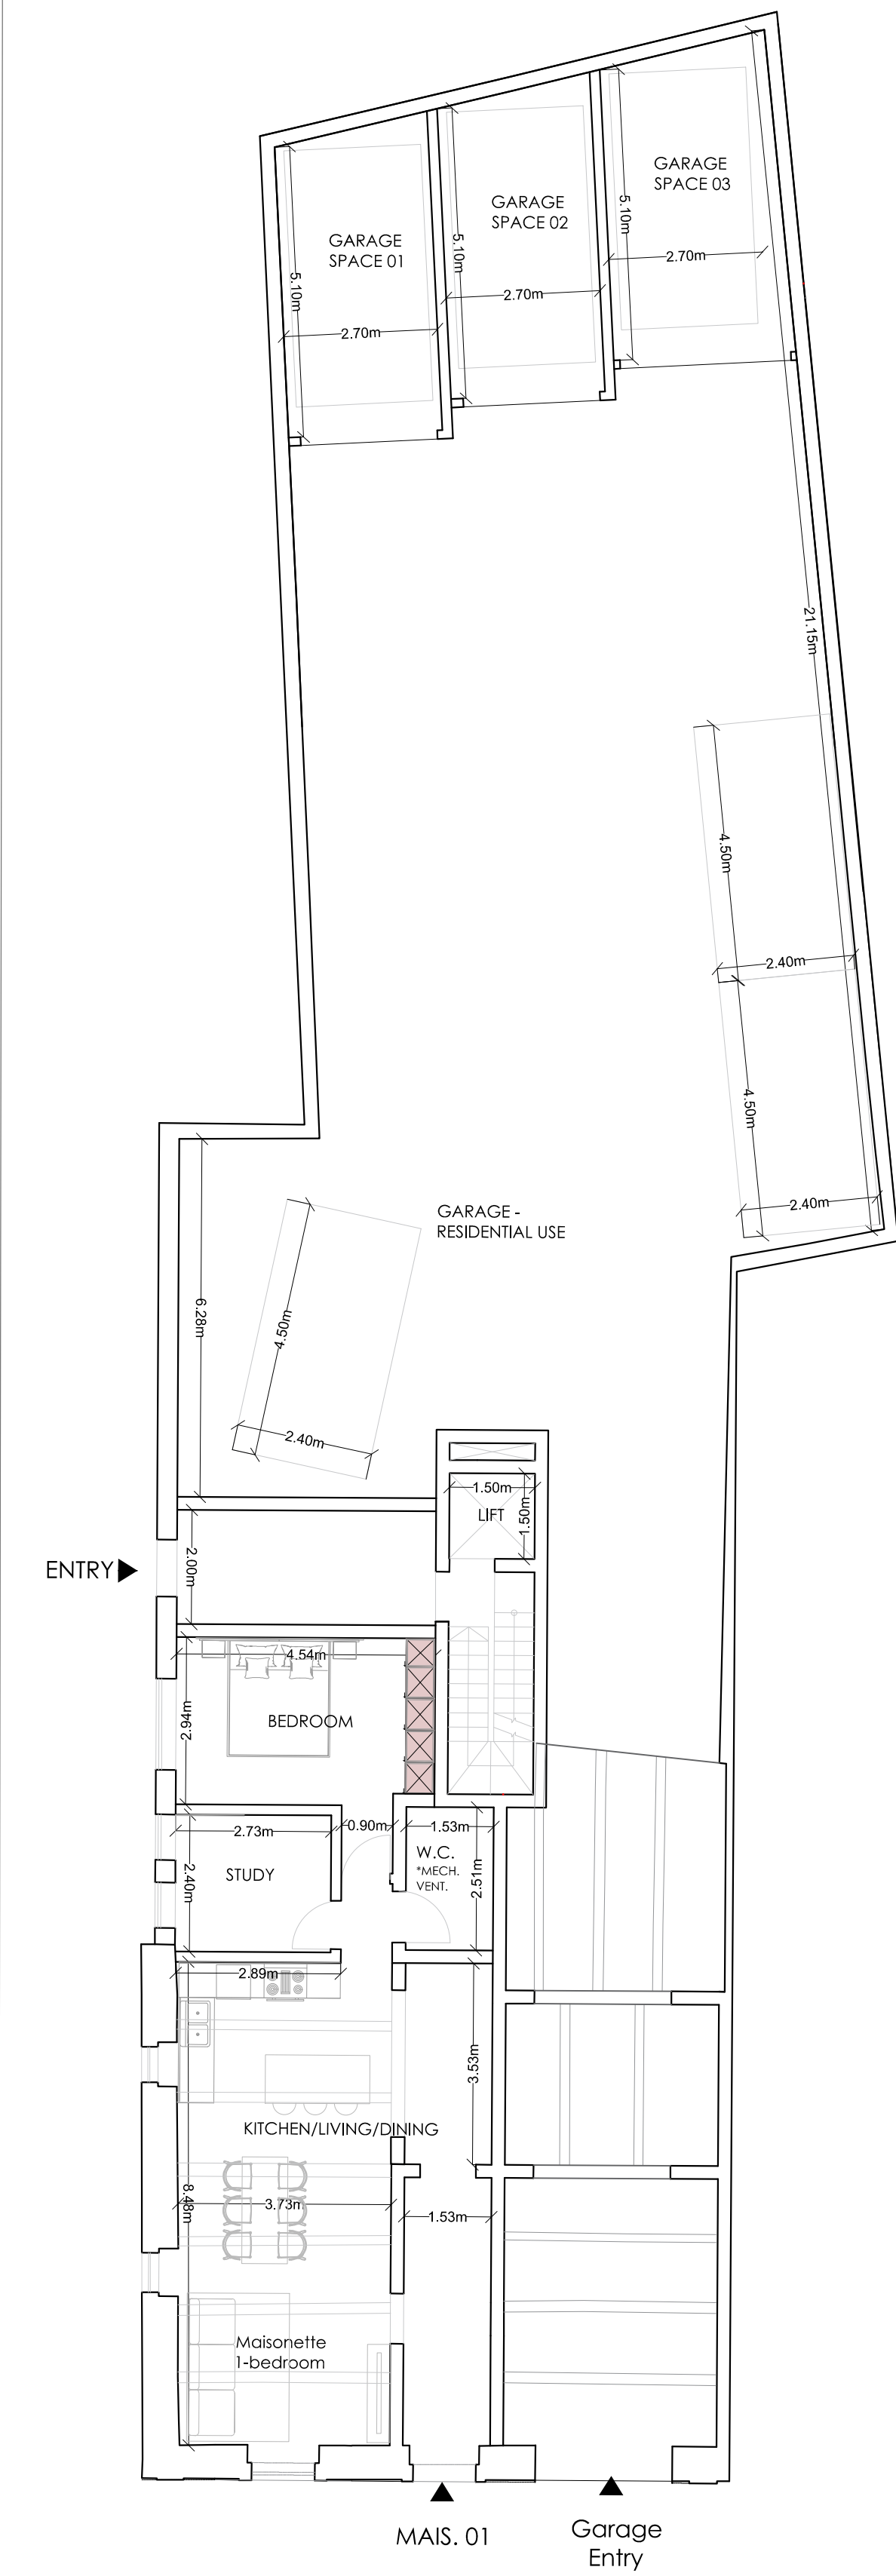


GROUND FLOOR PLAN
SCALE 1:100

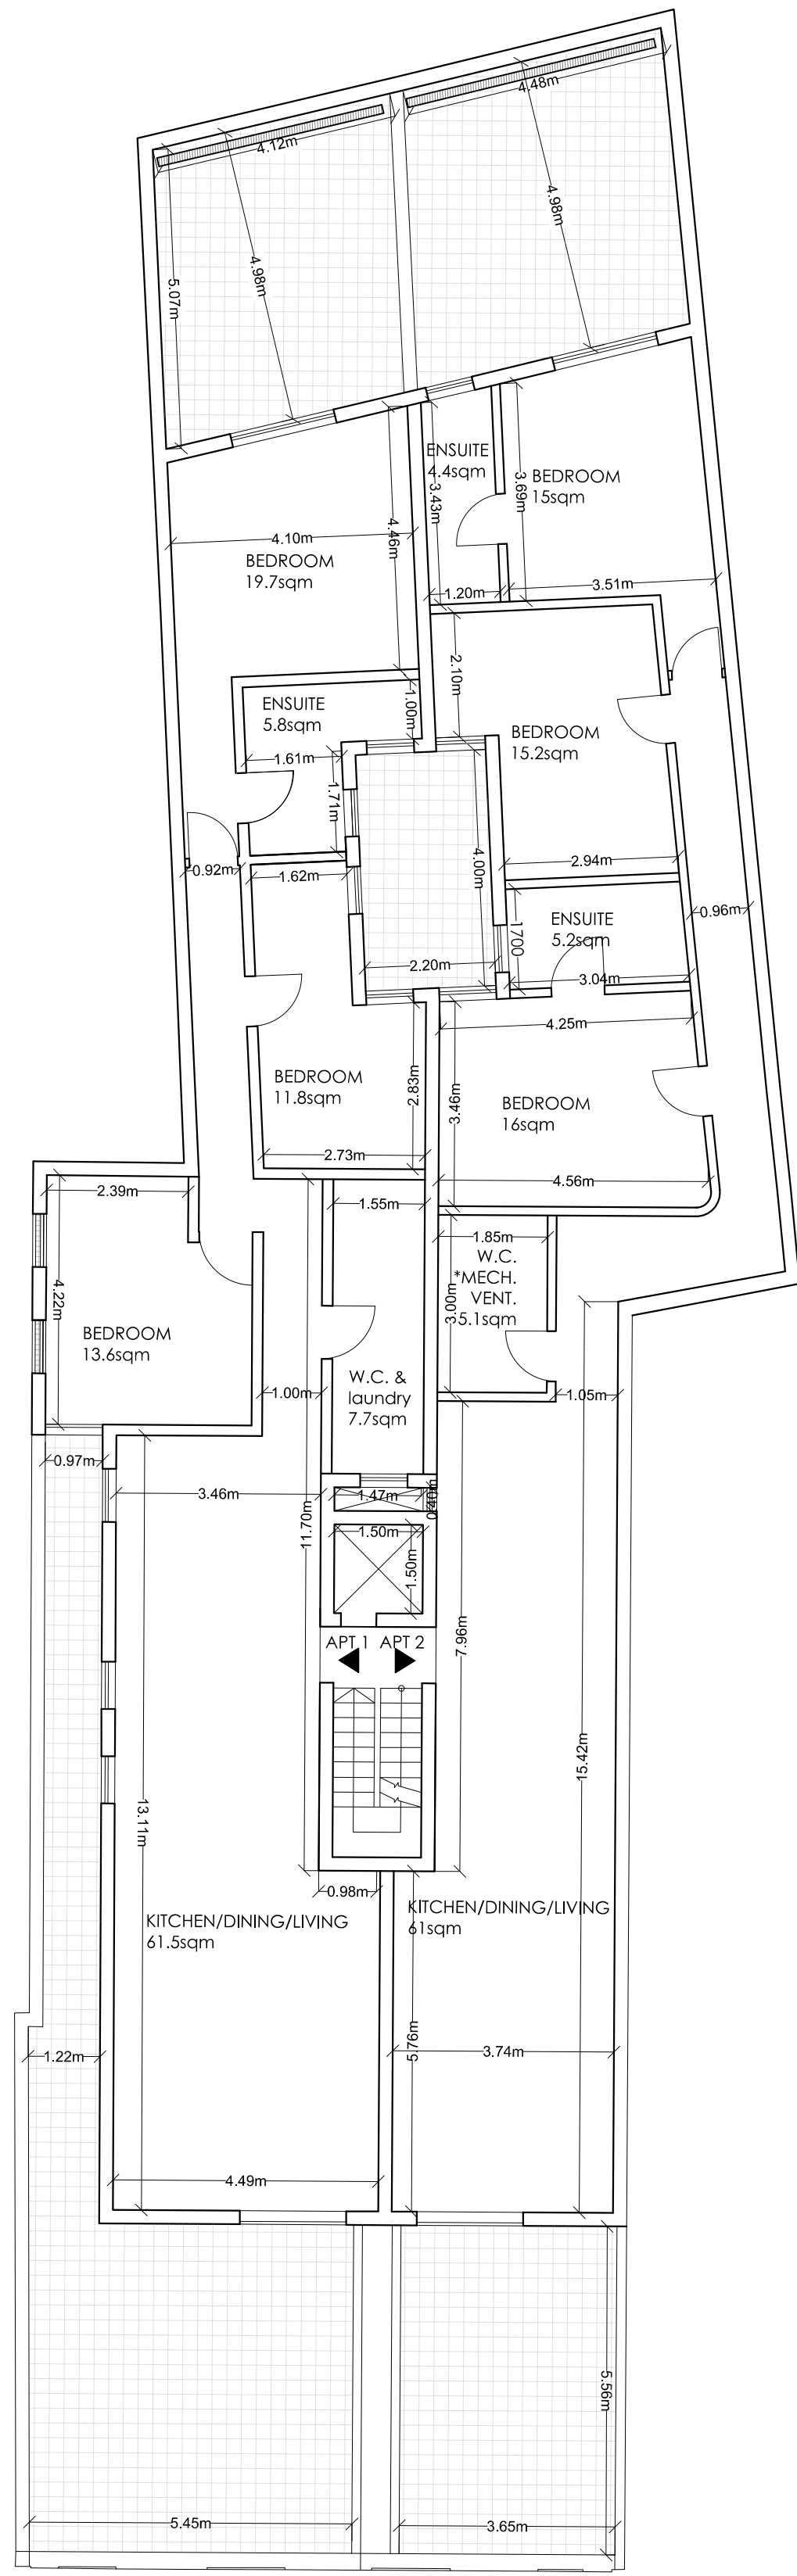


FIRST FLOOR PLAN
SCALE 1:100

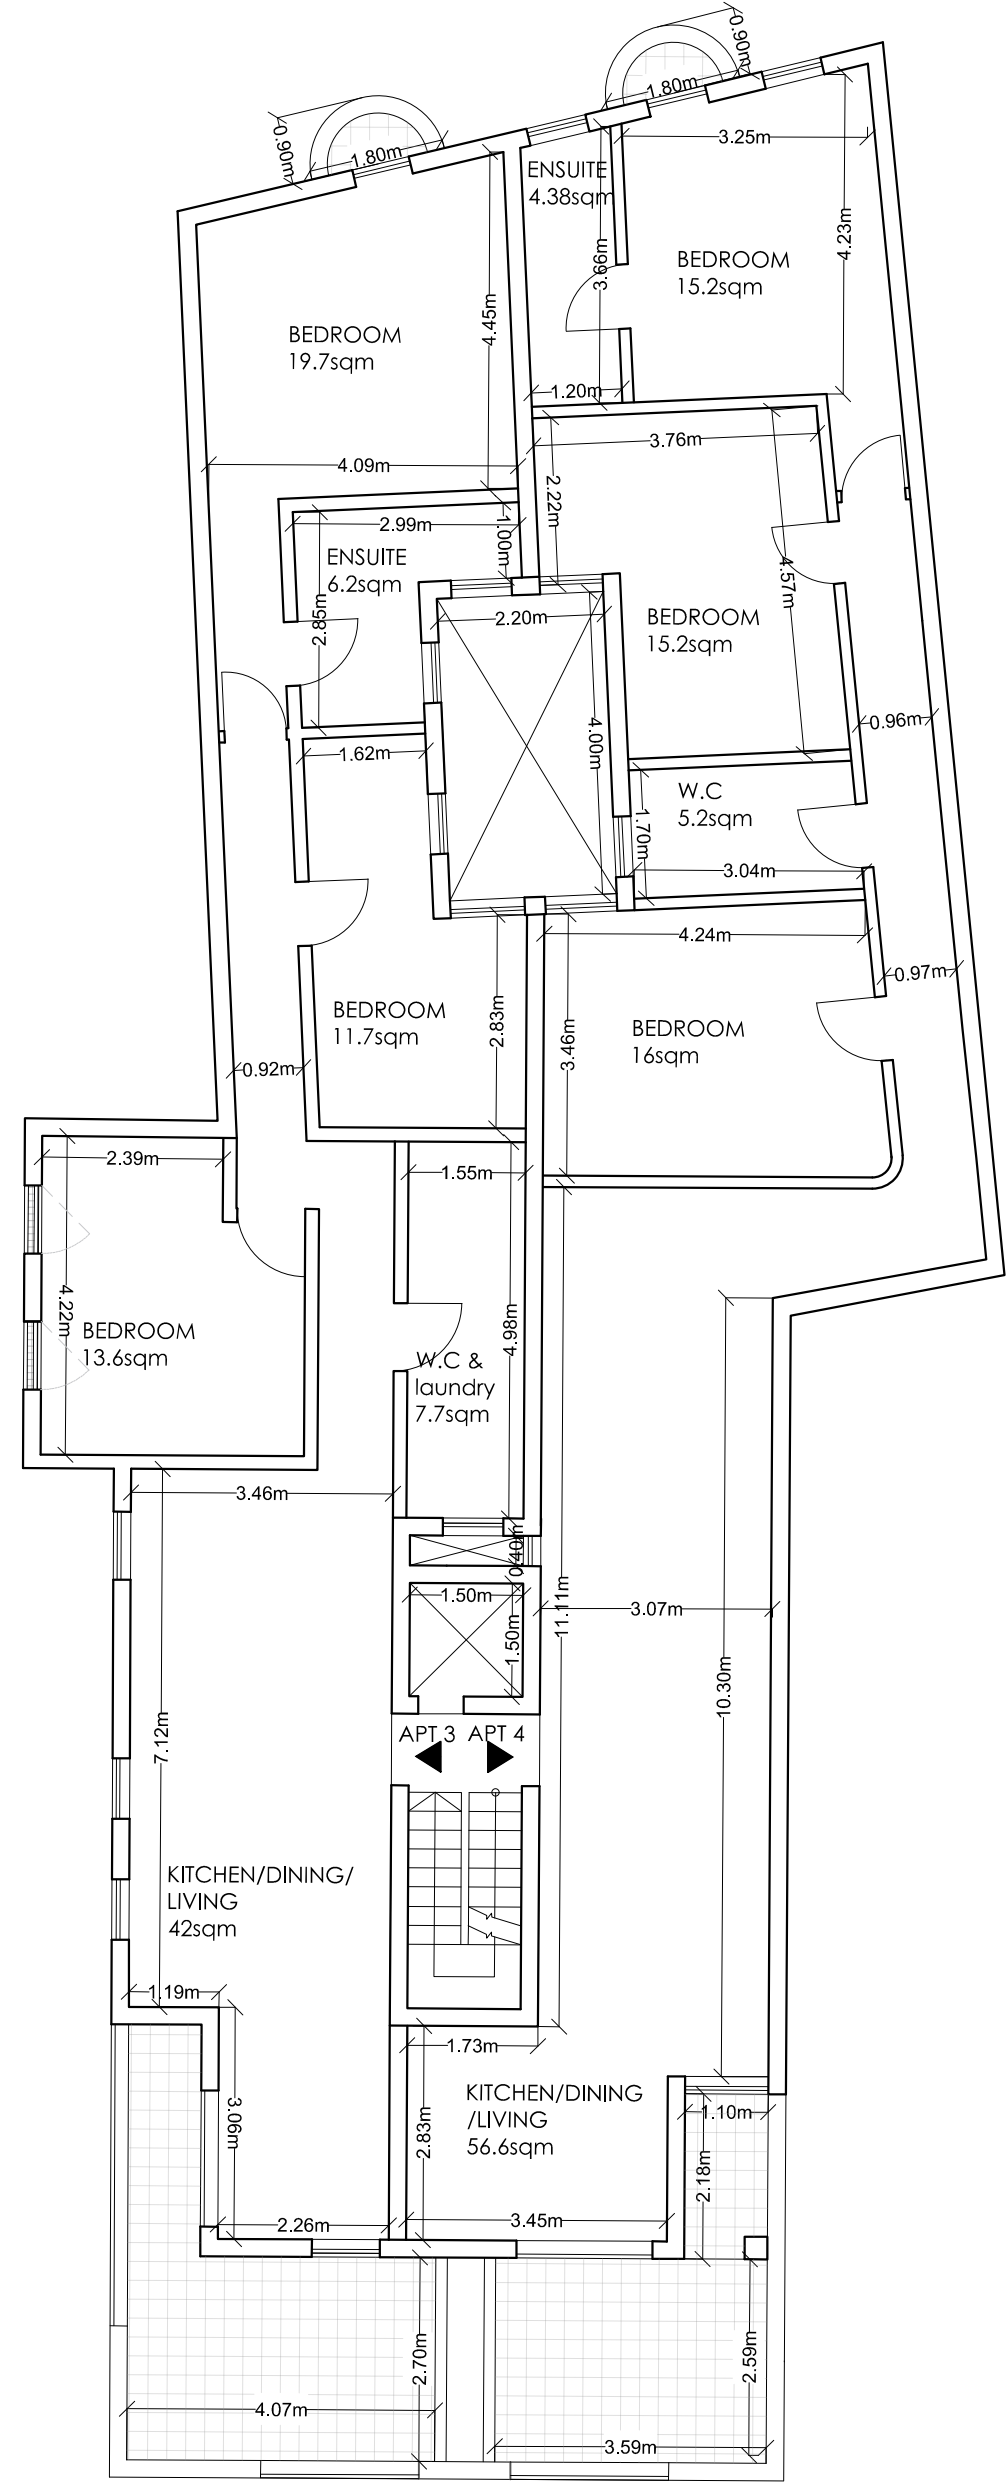


SECOND FLOOR PLAN
SCALE 1:100

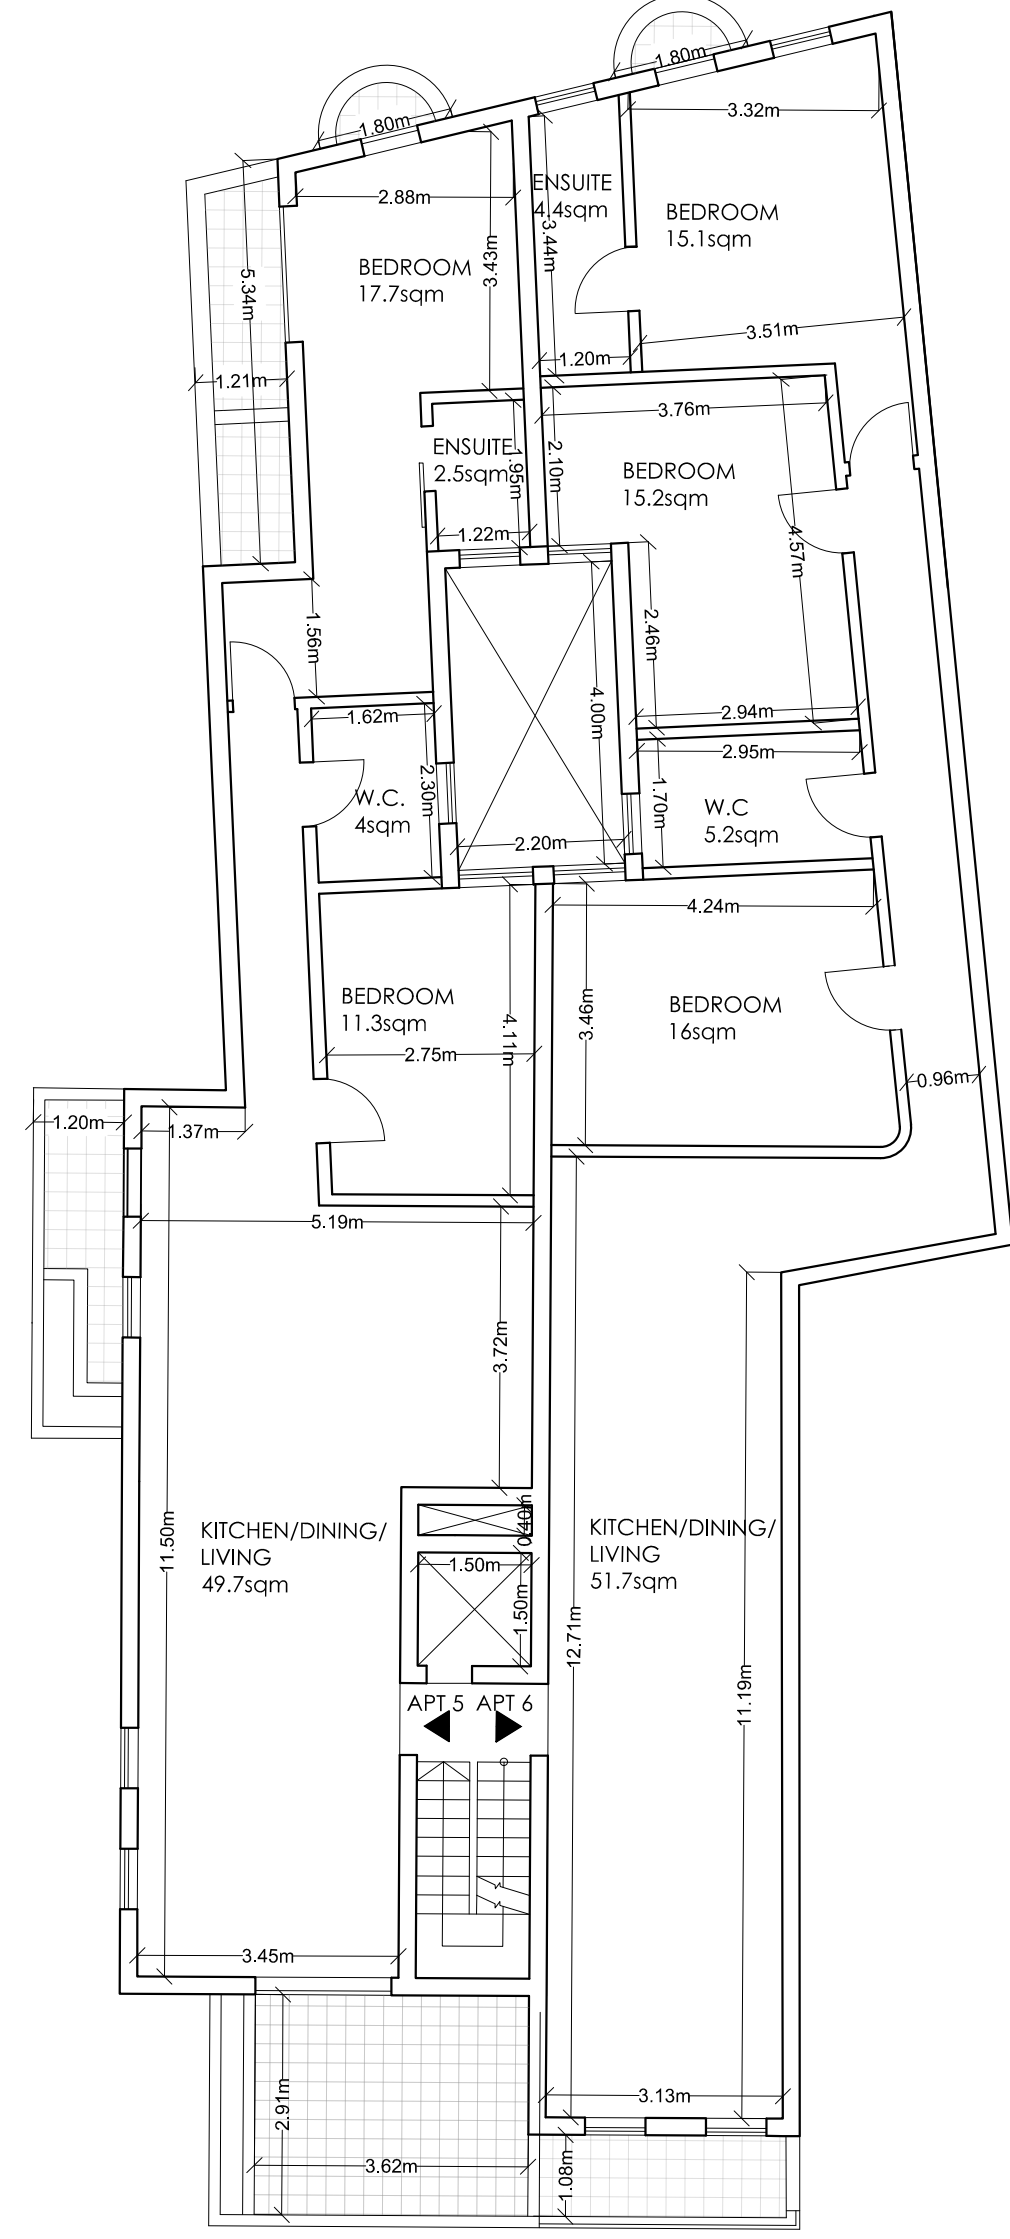

THIRD FLOOR PLAN
SCALE 1:100

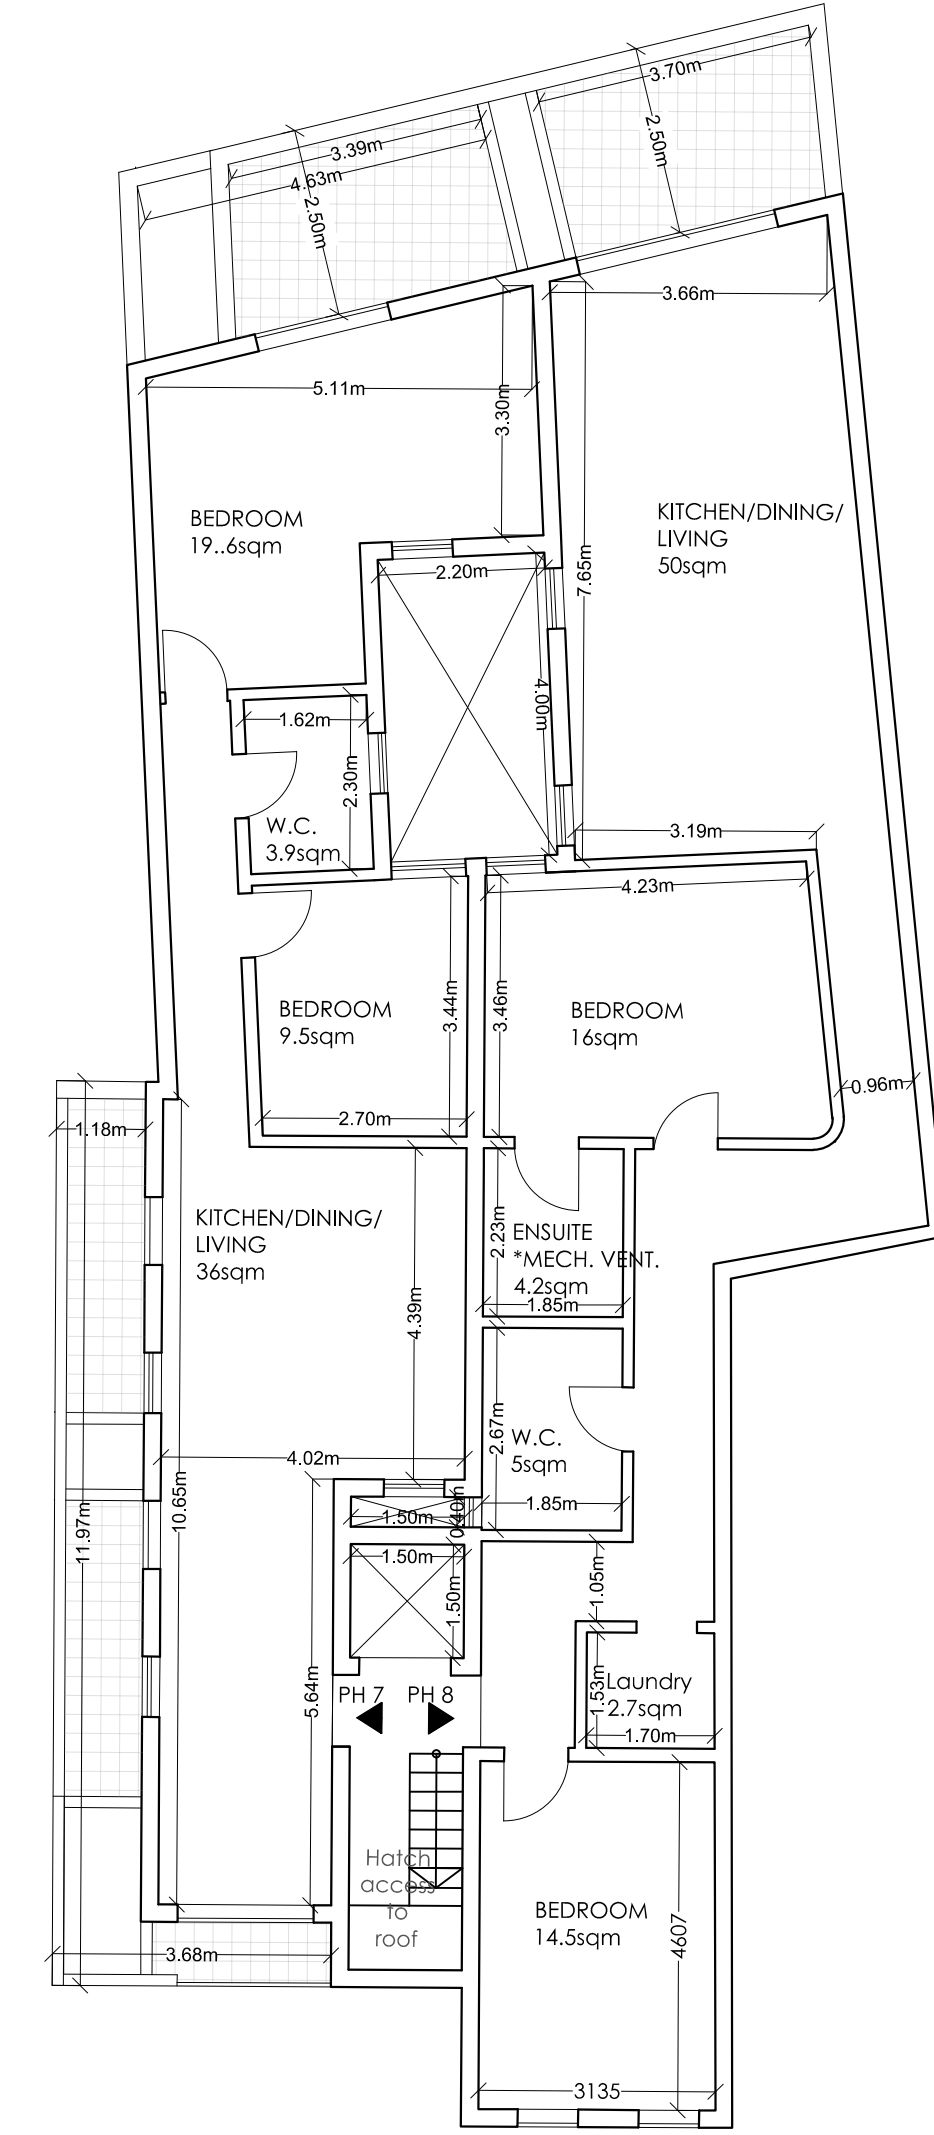

PENTHOUSE FLOOR PLAN
SCALE 1:100

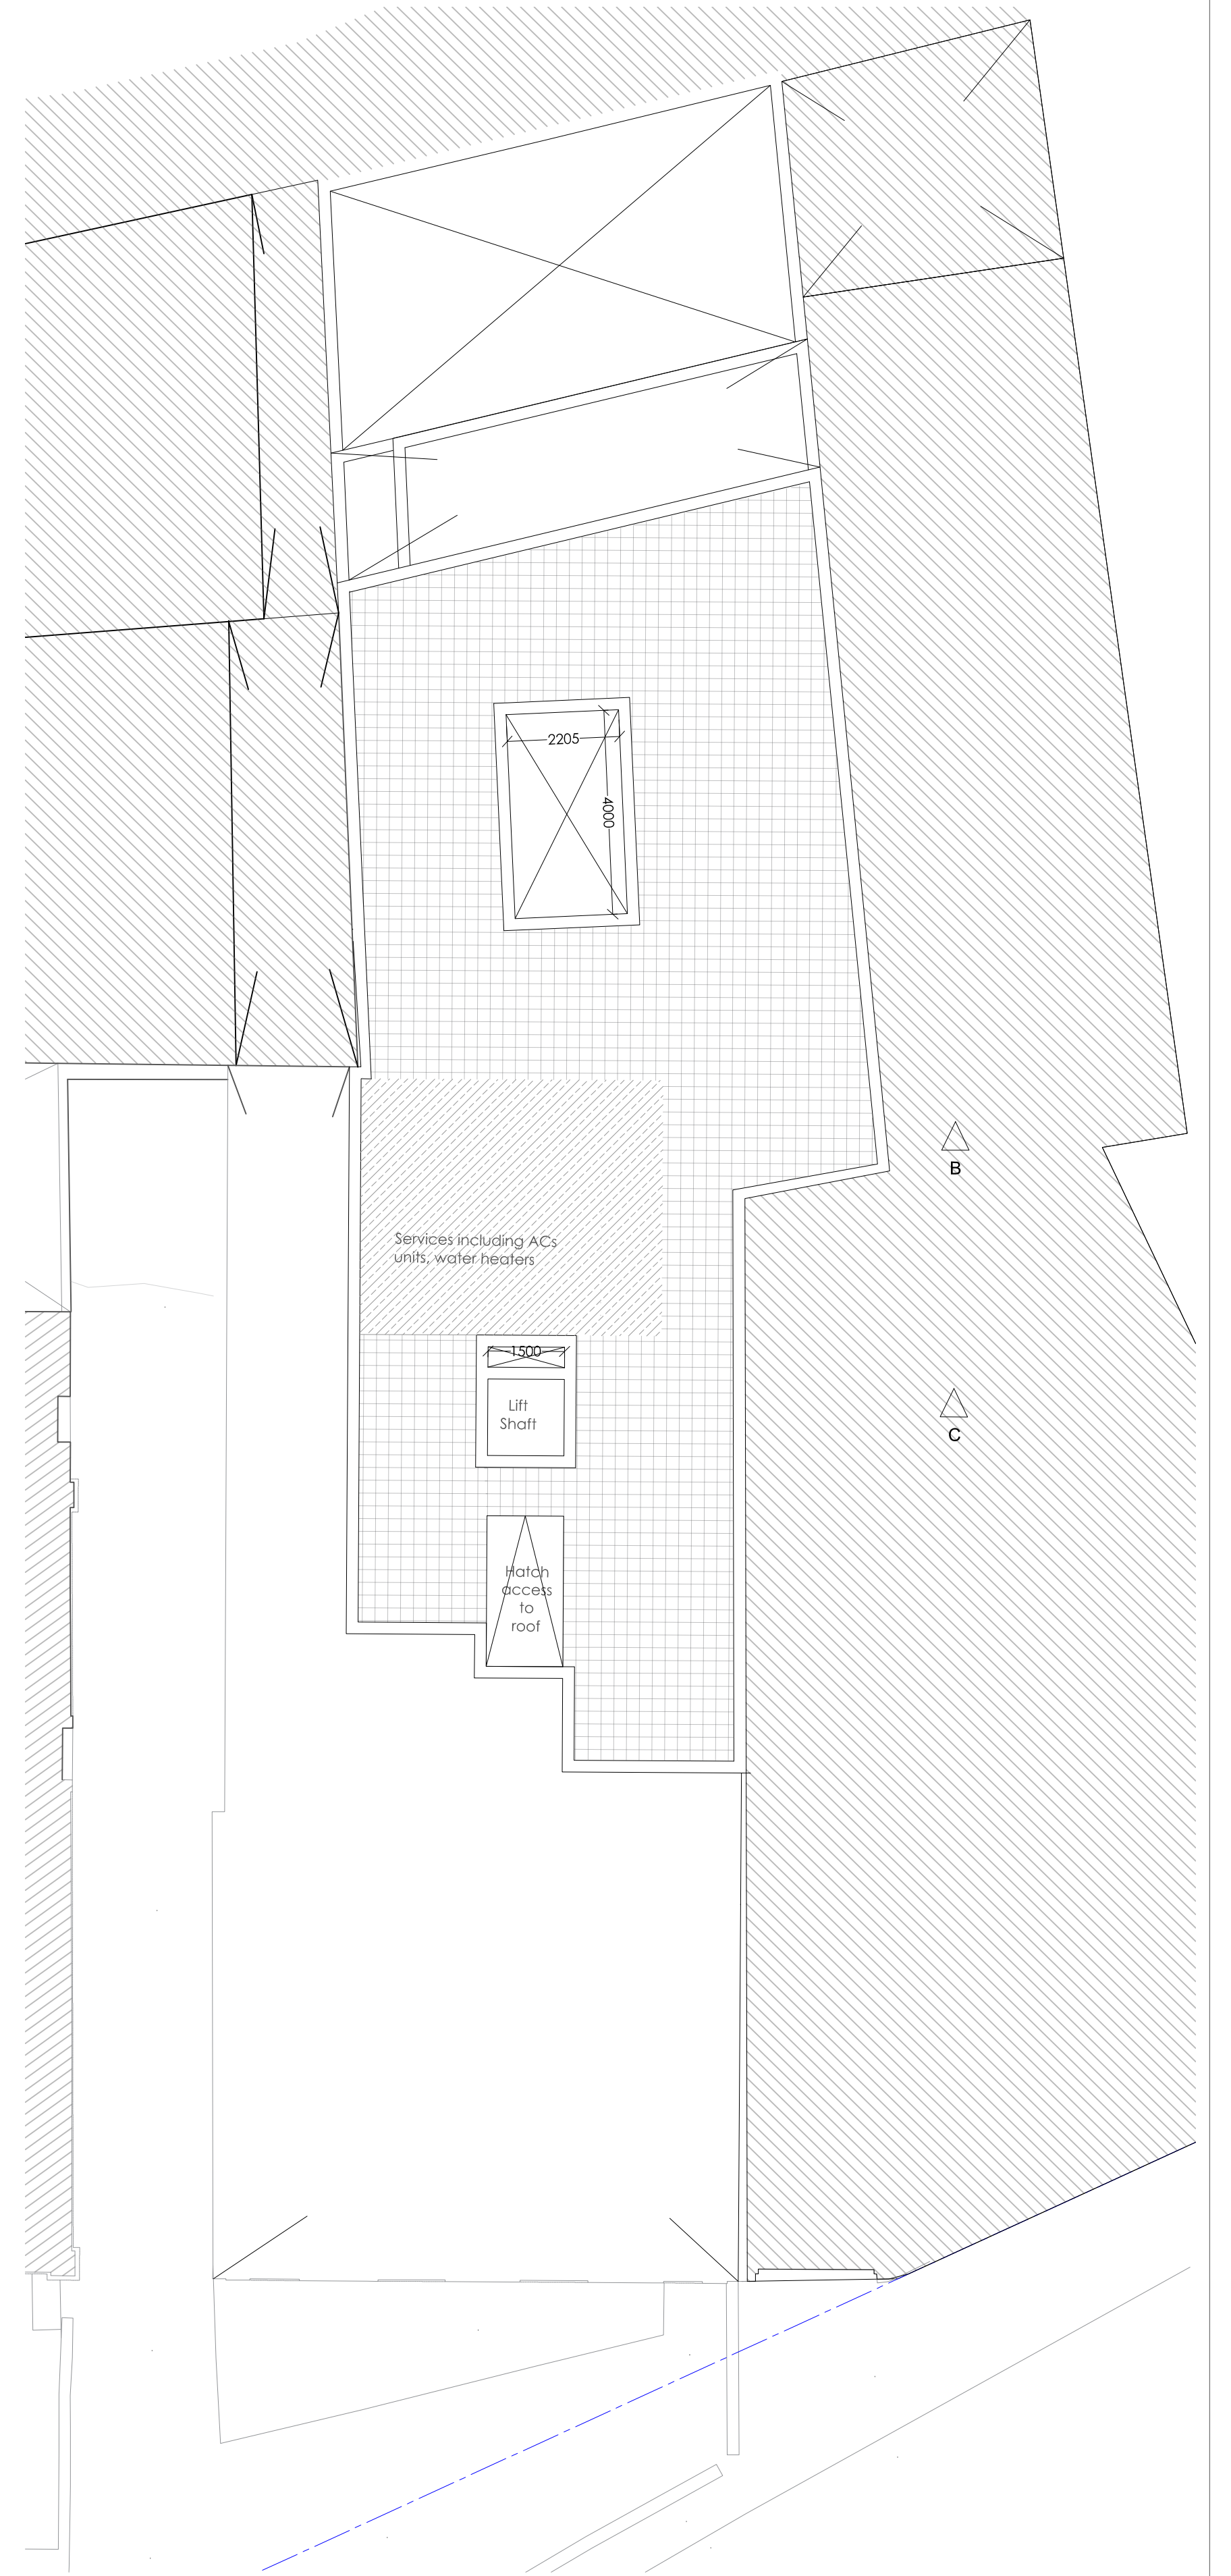


GROUND FLOOR			
UNIT	INTERNAL GFA	GROSS EXT. AREA	TOTAL AREA
MAISONNETTE 01	85.00 sq.m	-	85.00 sq.m

FIRST FLOOR			
UNIT	INTERNAL GFA	GROSS EXT. AREA	TOTAL AREA
APARTMENT 01	136.70 sq.m	69.50 sq.m	206.20 sq.m
APARTMENT 02	136.55 sq.m	47.88 sq.m	184.43 sq.m

SECOND FLOOR			
UNIT	INTERNAL GFA	GROSS EXT. AREA	TOTAL AREA
APARTMENT 03	118.13 sq.m	27.10 sq.m	145.23 sq.m
APARTMENT 04	128.05 sq.m	24.38 sq.m	152.43 sq.m

THIRD FLOOR			
UNIT	INTERNAL GFA	GROSS EXT. AREA	TOTAL AREA
APARTMENT 05	98.08 sq.m	32.75 sq.m	130.83 sq.m
APARTMENT 06	120.00 sq.m	13.73 sq.m	133.73 sq.m

PENTHOUSE FLOOR			
UNIT	INTERNAL GFA	GROSS EXT. AREA	TOTAL AREA
PENTHOUSE 07	80.64 sq.m	29.85 sq.m	110.50 sq.m
PENTHOUSE 08	103.80 sq.m	10.22 sq.m	114.02 sq.m

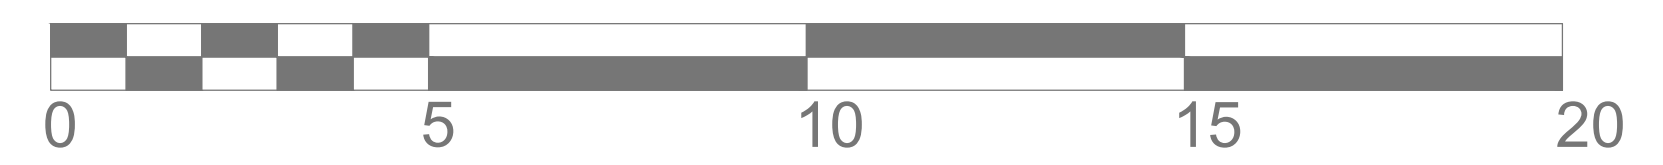

SCALE BAR 1:100