




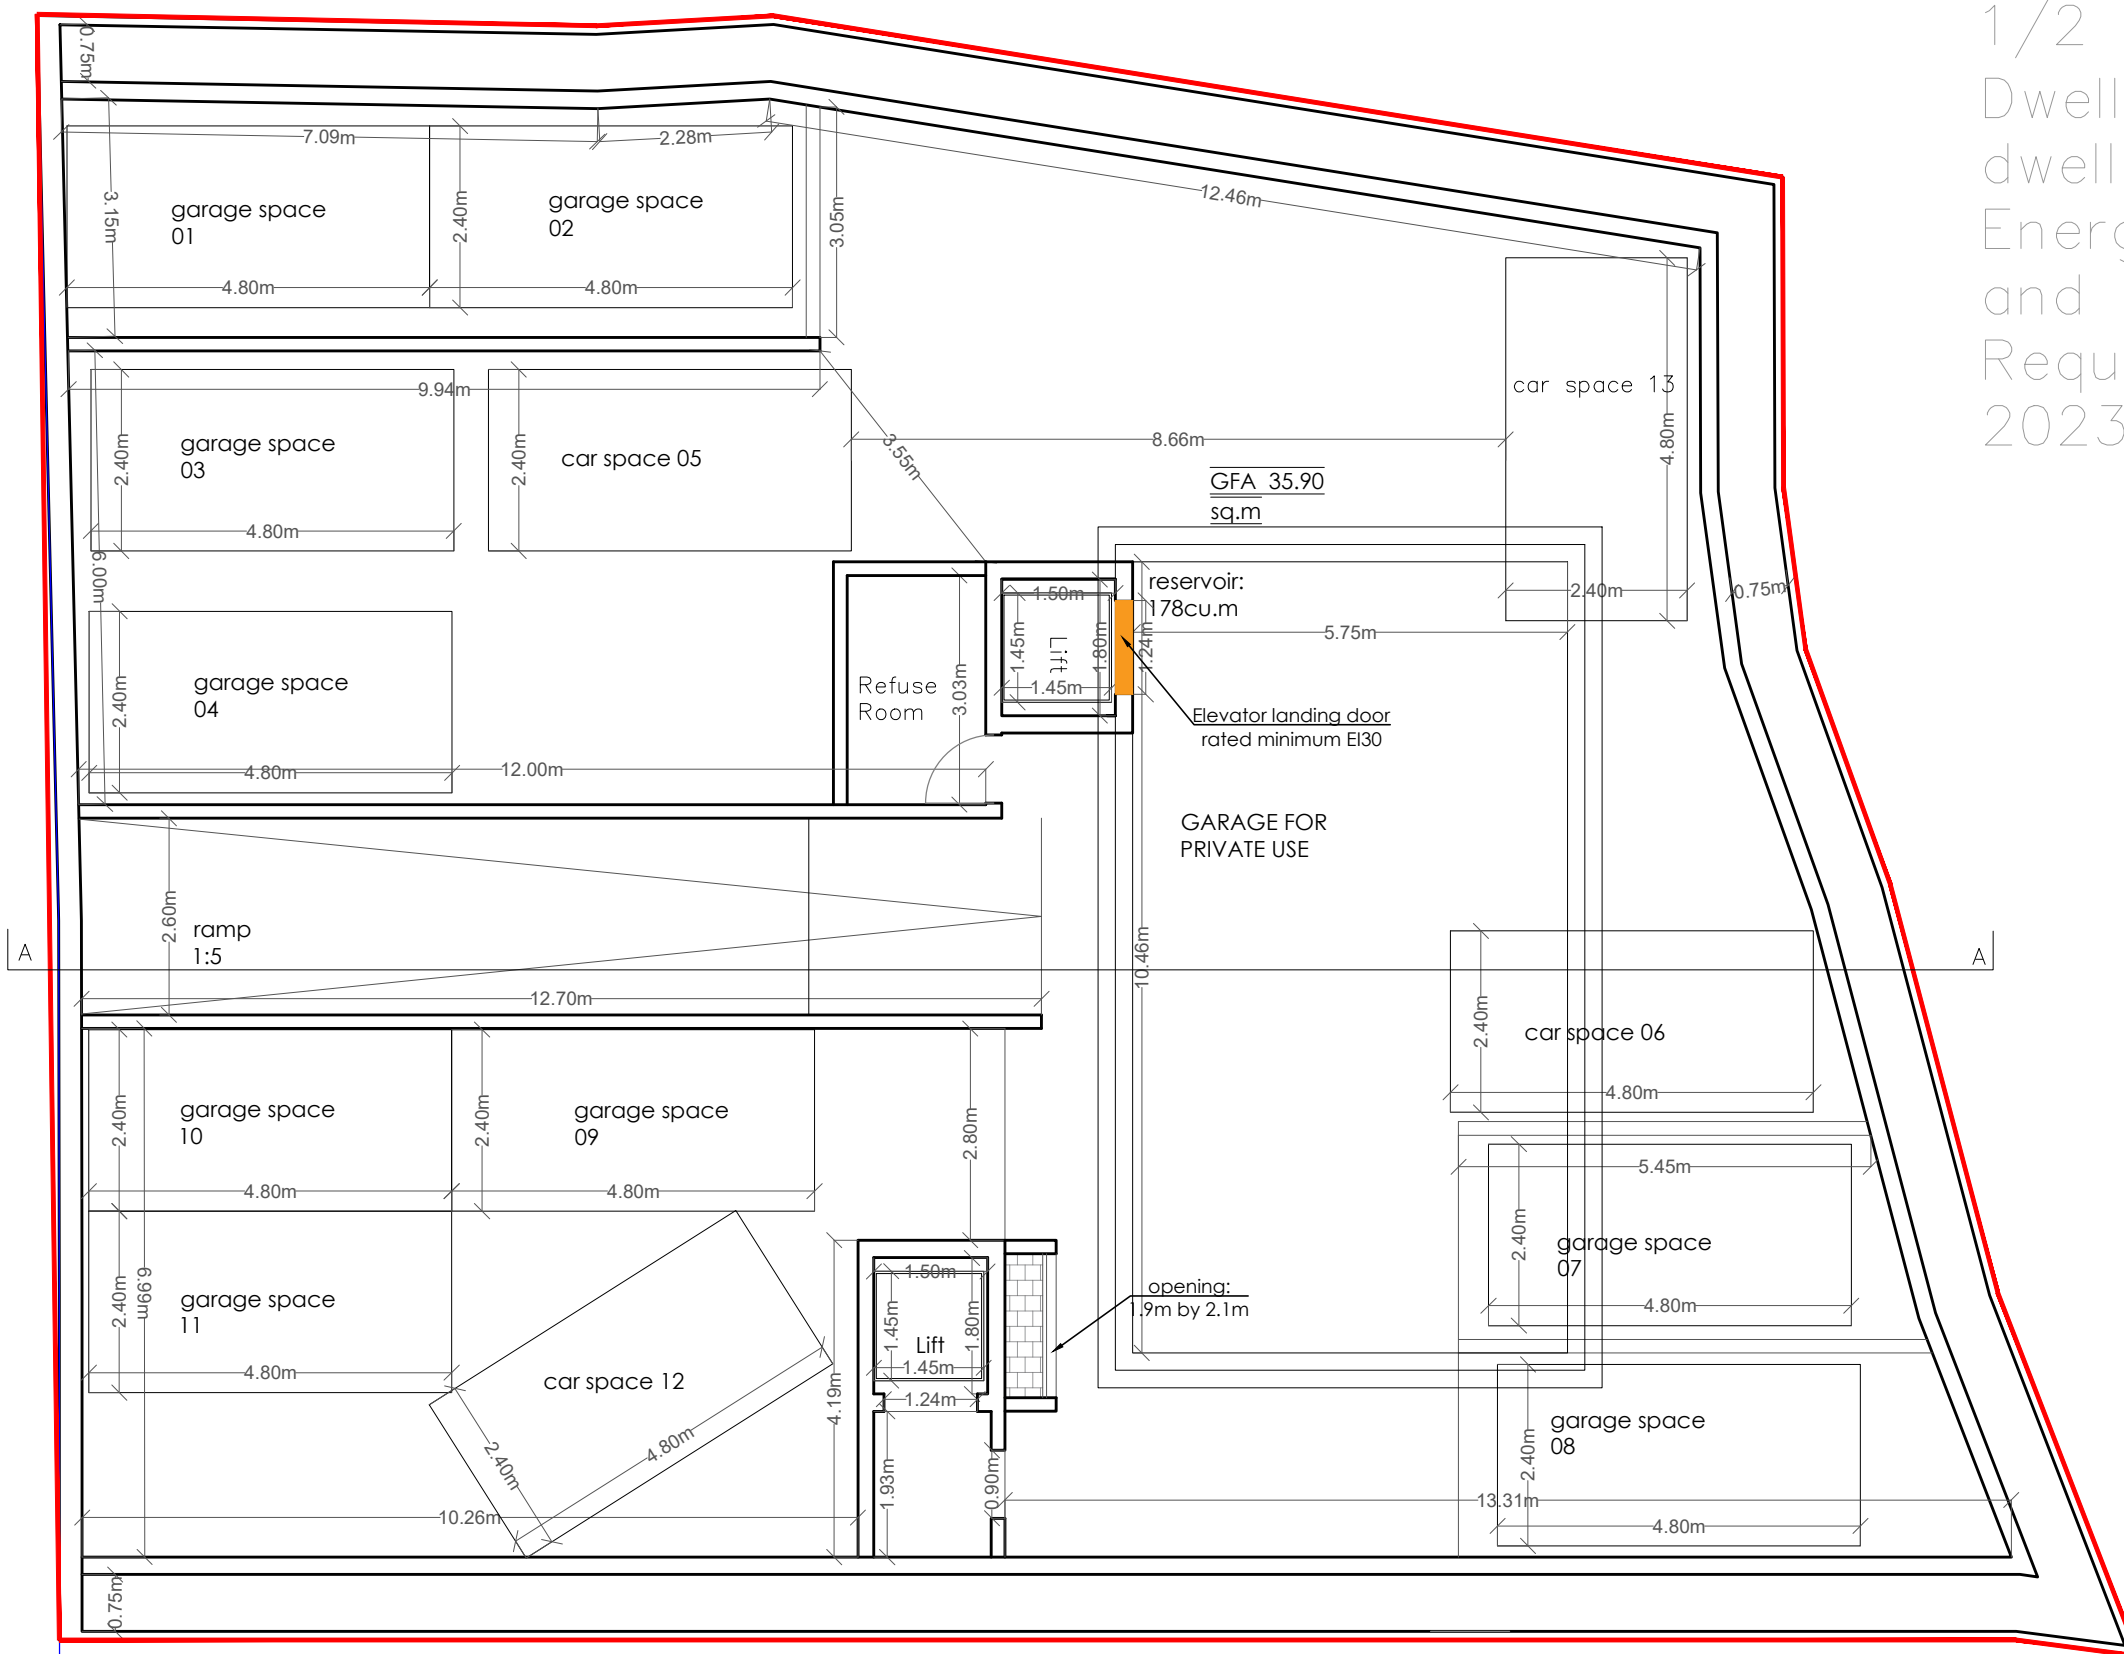

PROPOSED GARAGE FLOOR PLAN
SCALE 1:100

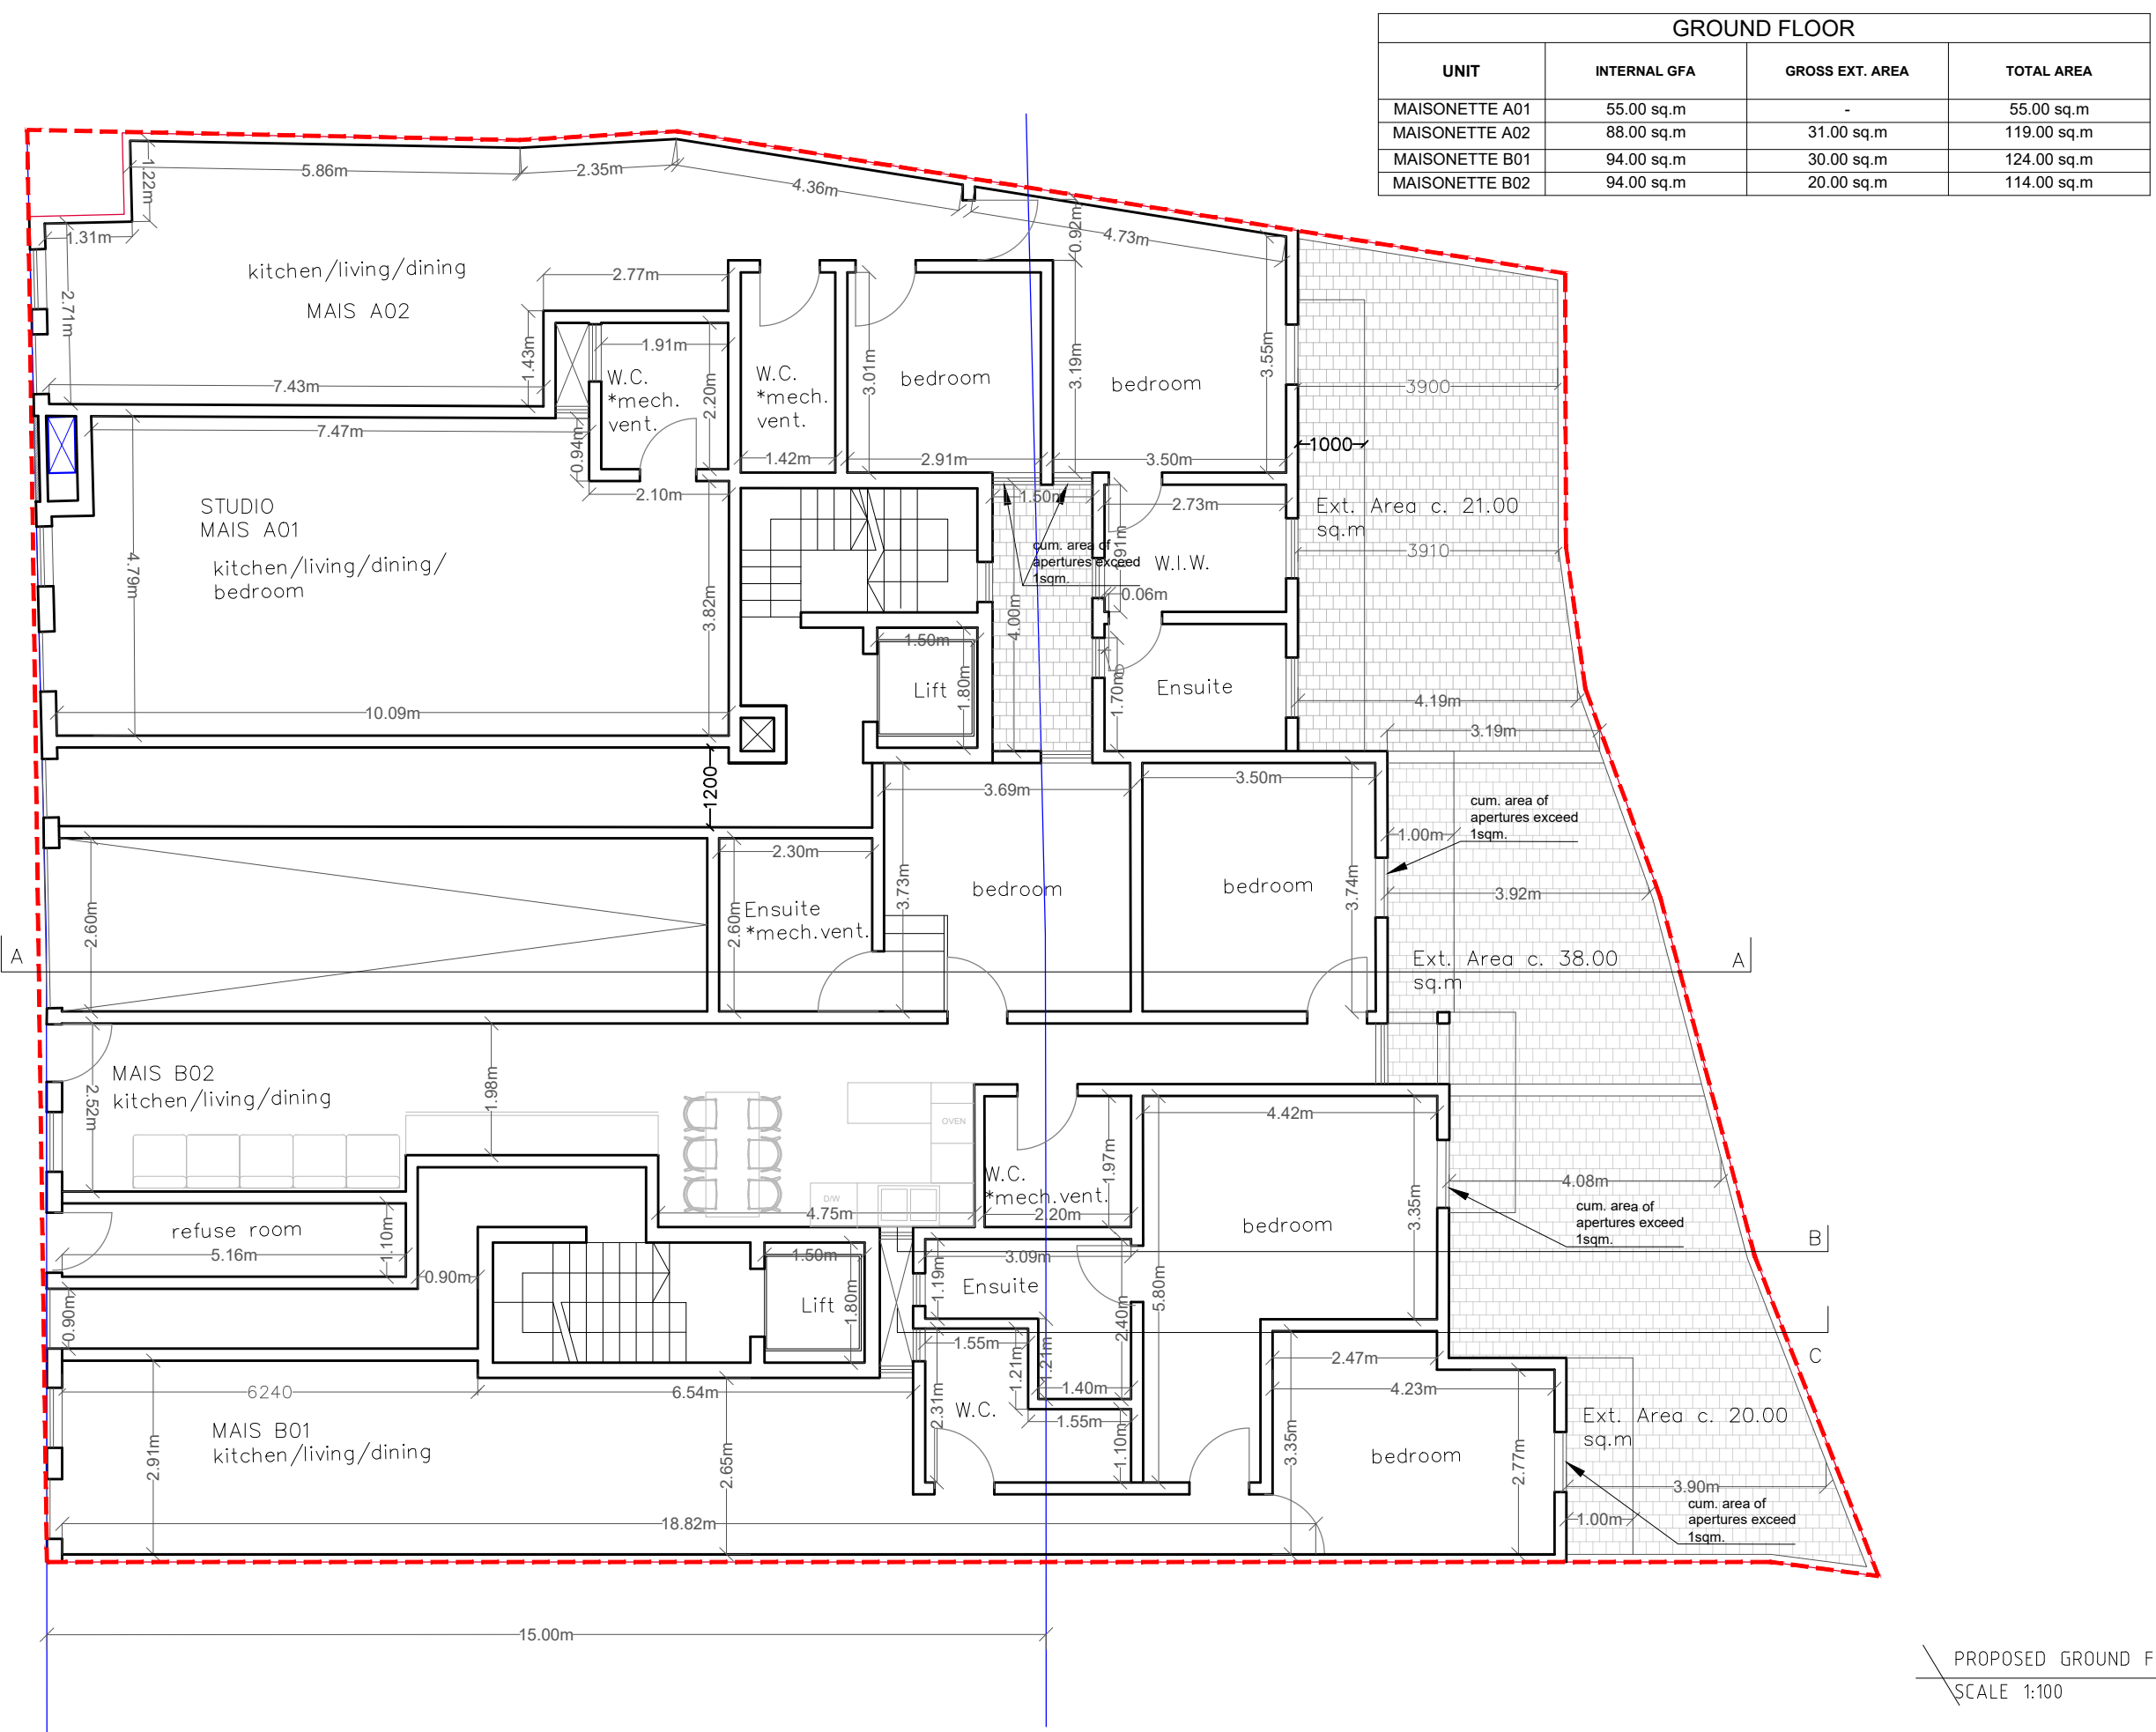


PROPOSED GROUND FLOOR PLAN
SCALE 1:100

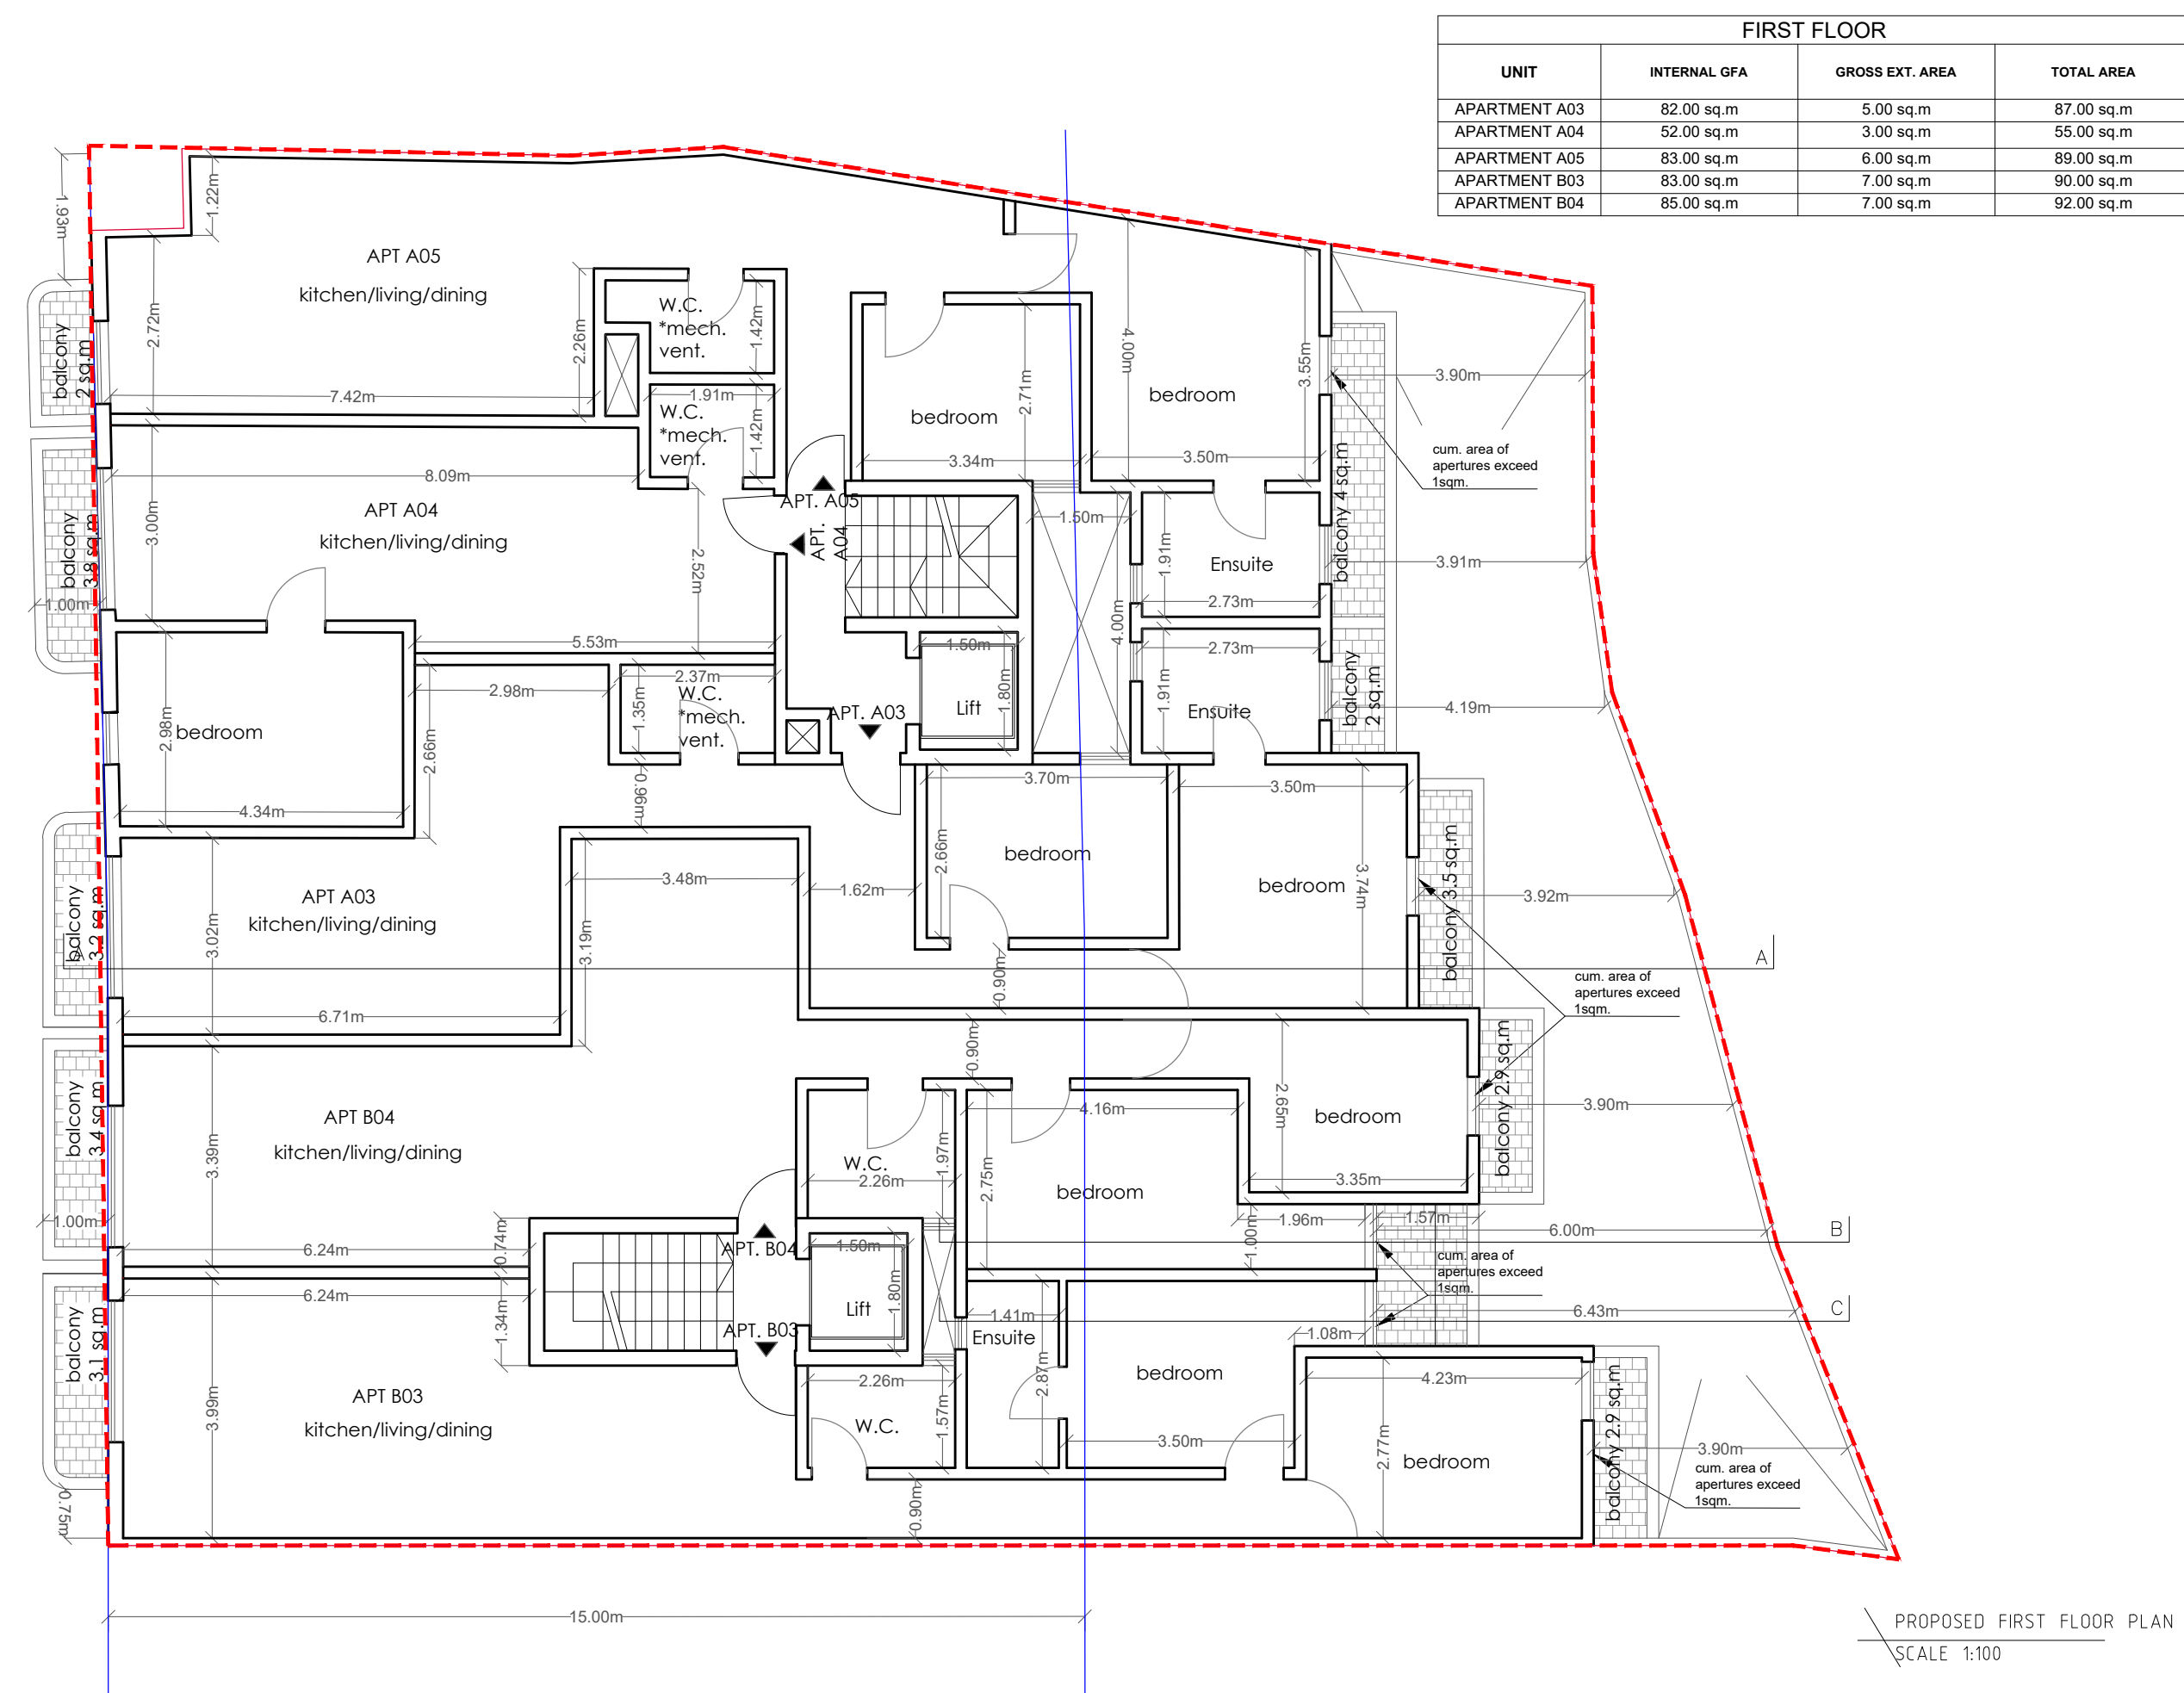


PROPOSED FIRST FLOOR PLAN
SCALE 1:100

SECOND FLOOR			
UNIT	INTERNAL GFA	GROSS EXT. AREA	TOTAL AREA
APARTMENT A06	82.00 sq.m	5.00 sq.m	87.00 sq.m
APARTMENT A07	52.00 sq.m	3.00 sq.m	55.00 sq.m
APARTMENT A08	83.00 sq.m	6.00 sq.m	89.00 sq.m
APARTMENT B06	83.00 sq.m	7.00 sq.m	90.00 sq.m
APARTMENT B06	85.00 sq.m	7.00 sq.m	92.00 sq.m

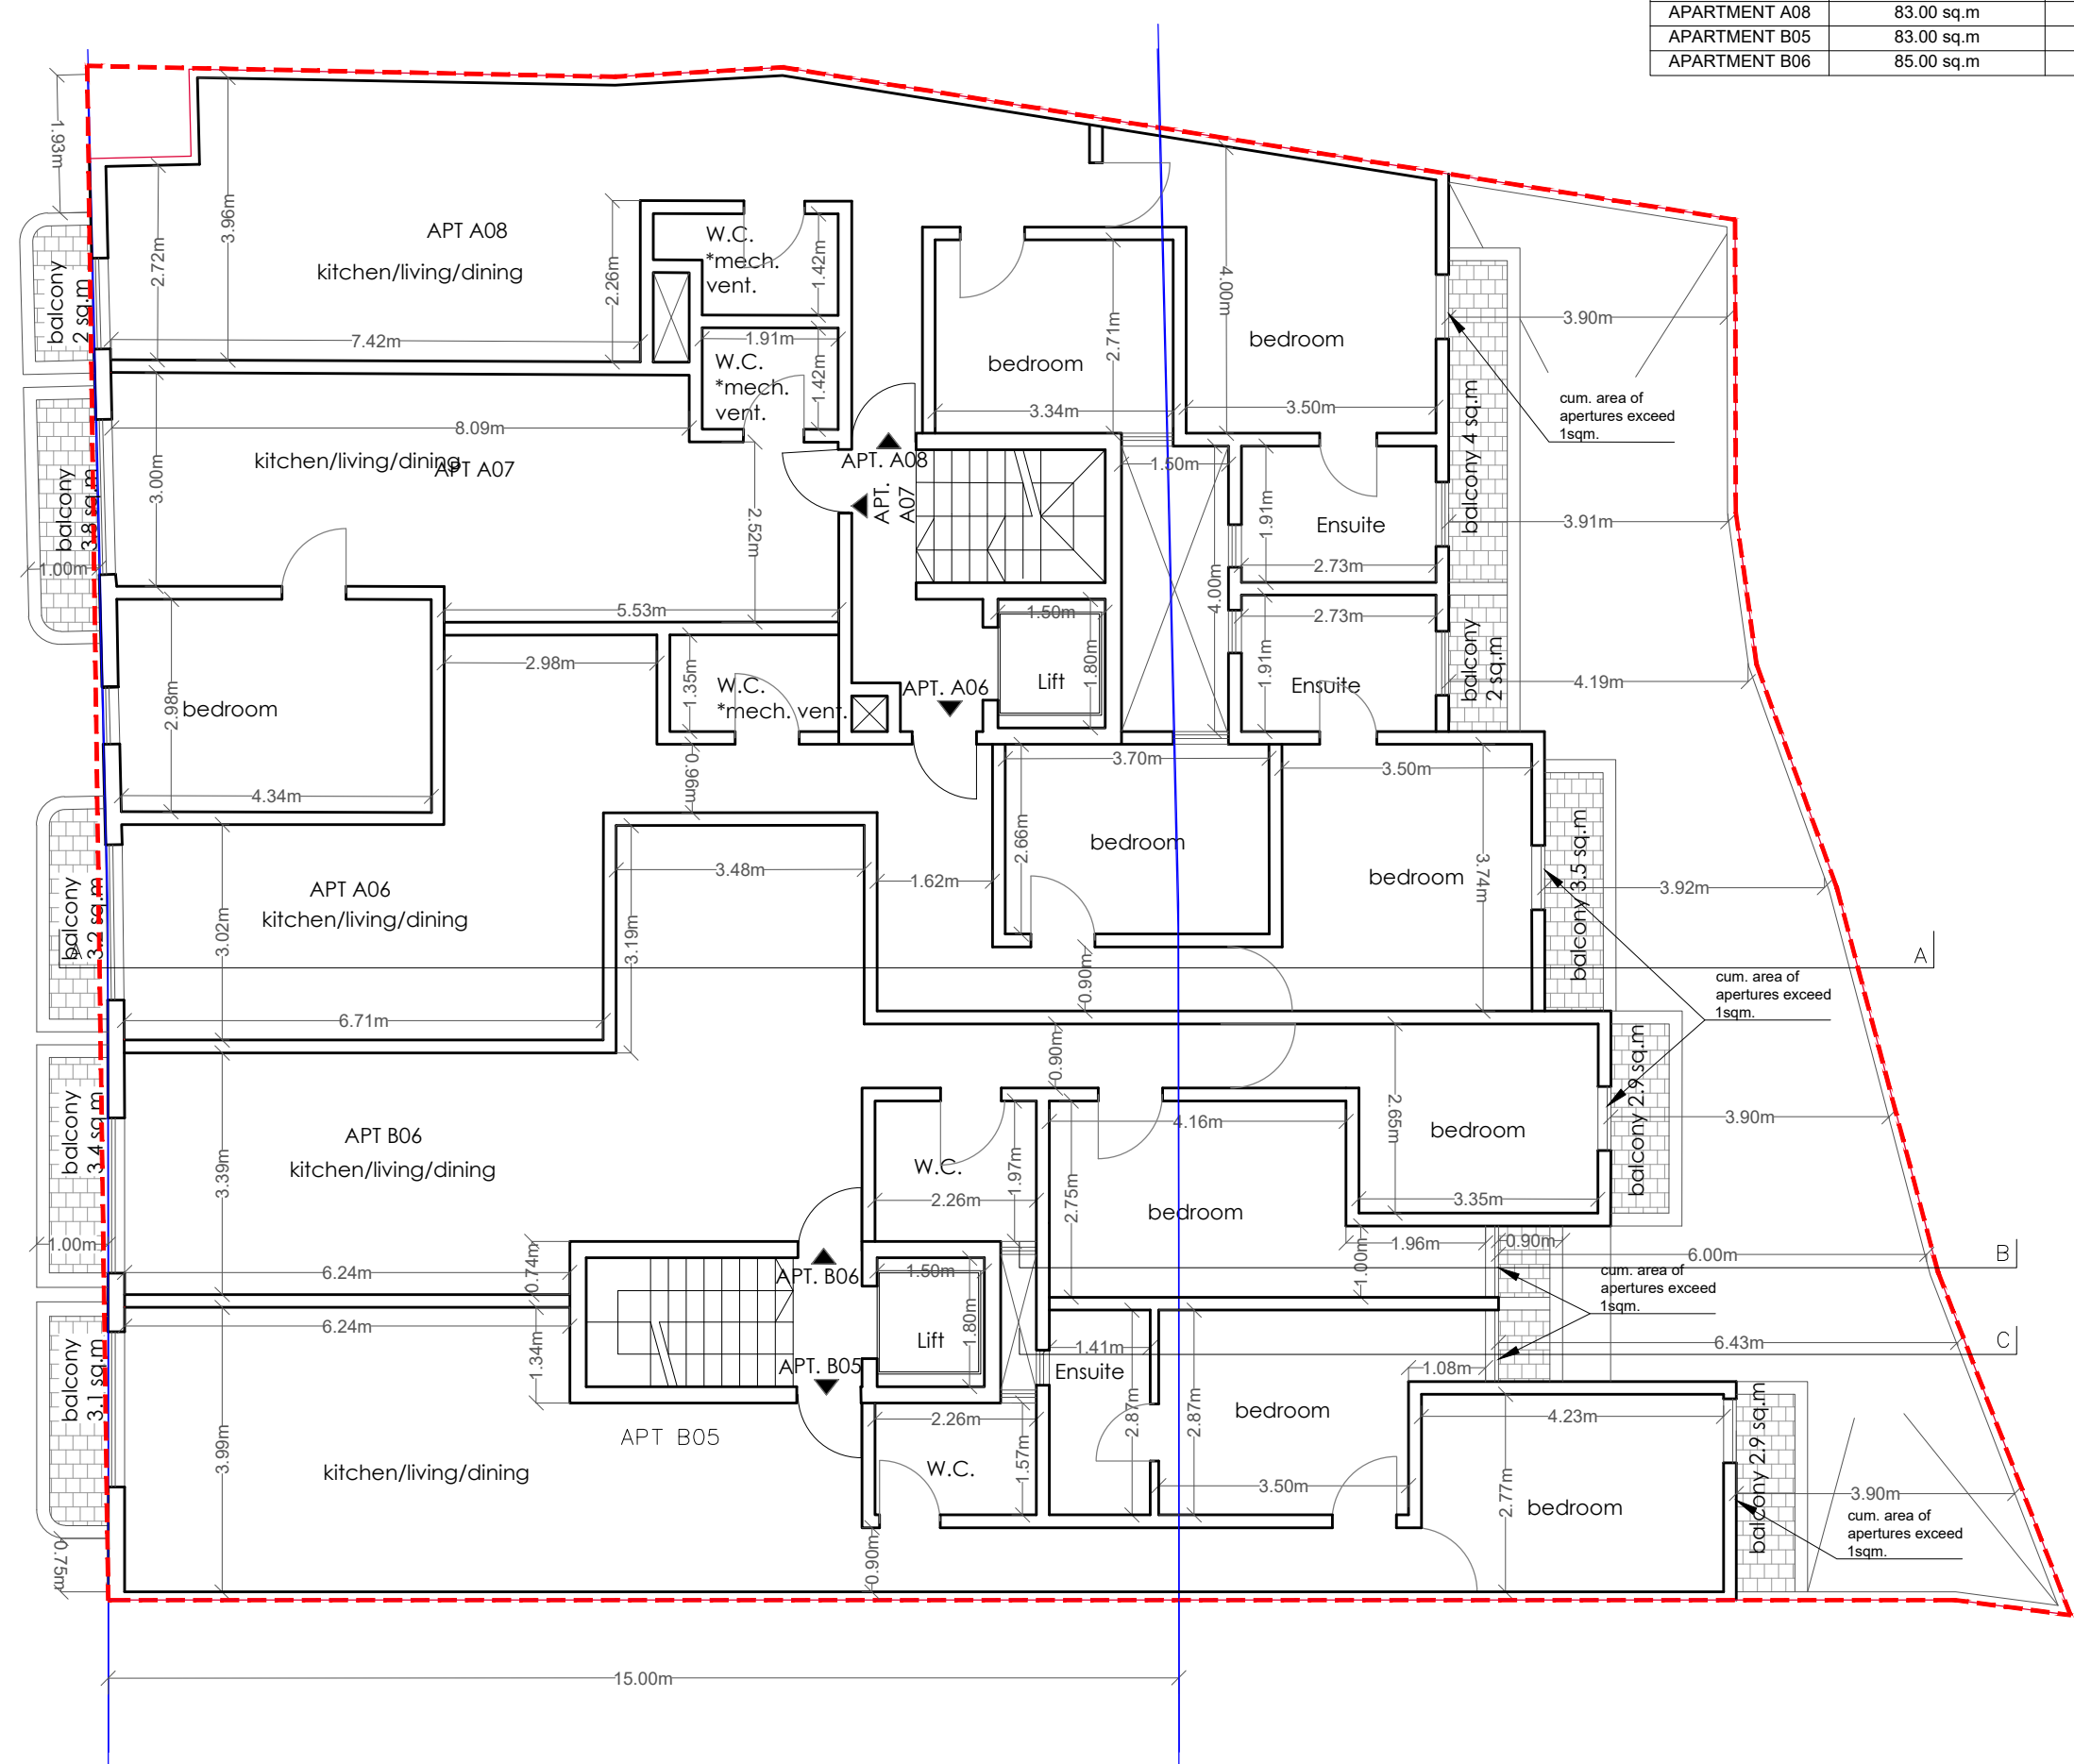


PROPOSED SECOND FLOOR
SCALE 1:100

THIRD FLOOR			
UNIT	INTERNAL GFA	GROSS EXT. AREA	TOTAL AREA
APARTMENT A09	82.00 sq m	5.00 sq m	87.00 sq m
APARTMENT A10	52.00 sq m	3.00 sq m	55.00 sq m
APARTMENT A11	83.00 sq m	6.00 sq m	89.00 sq m
APARTMENT B07	83.00 sq m	7.00 sq m	90.00 sq m
APARTMENT B08	85.00 sq m	7.00 sq m	92.00 sq m

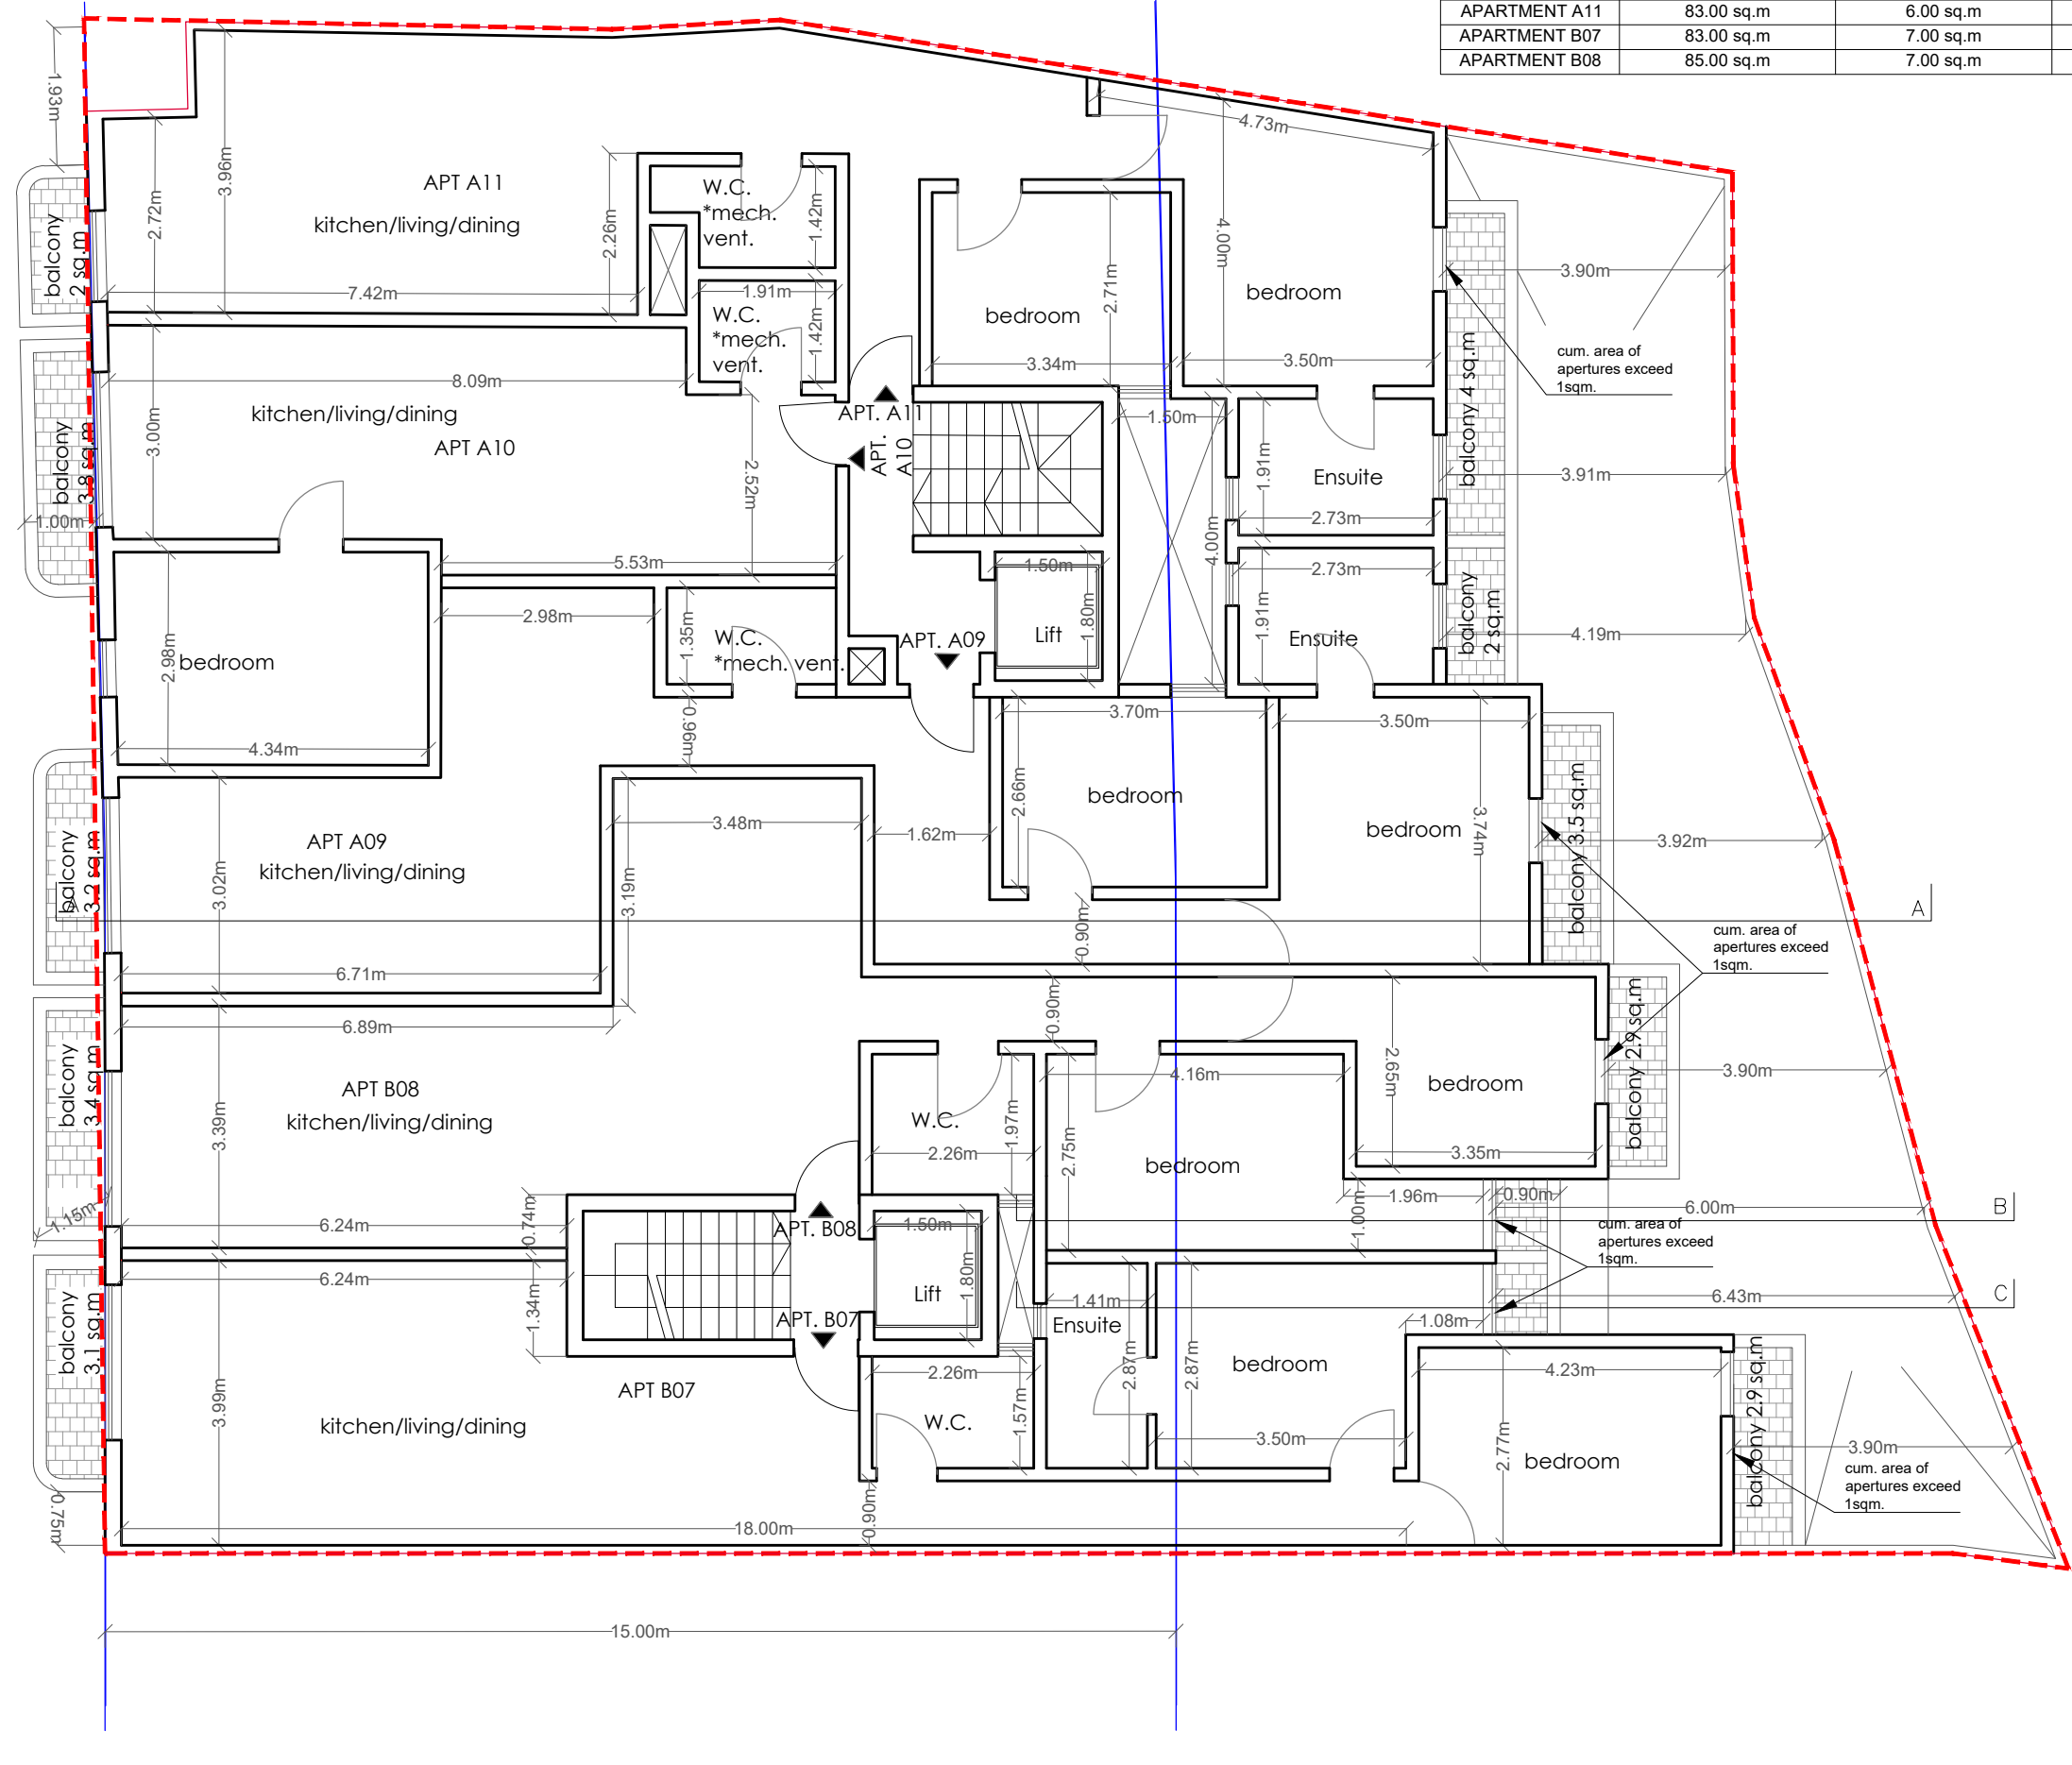


~~PROPOSED THIRD FLOOR~~
~~SCALE 1:100~~

PENTHOUSE FLOOR			
UNIT	INTERNAL GFA	GROSS EXT. AREA	TOTAL AREA
PENTHOUSE A12	82.00 sq.m	27.00 sq.m	109.00 sq.m
PENTHOUSE A13	82.00 sq.m	20.00 sq.m	102.00 sq.m
PENTHOUSE B09	82.00 sq.m	20.00 sq.m	102.00 sq.m
PENTHOUSE B10	50.00 sq.m	13.00 sq.m	63.00 sq.m

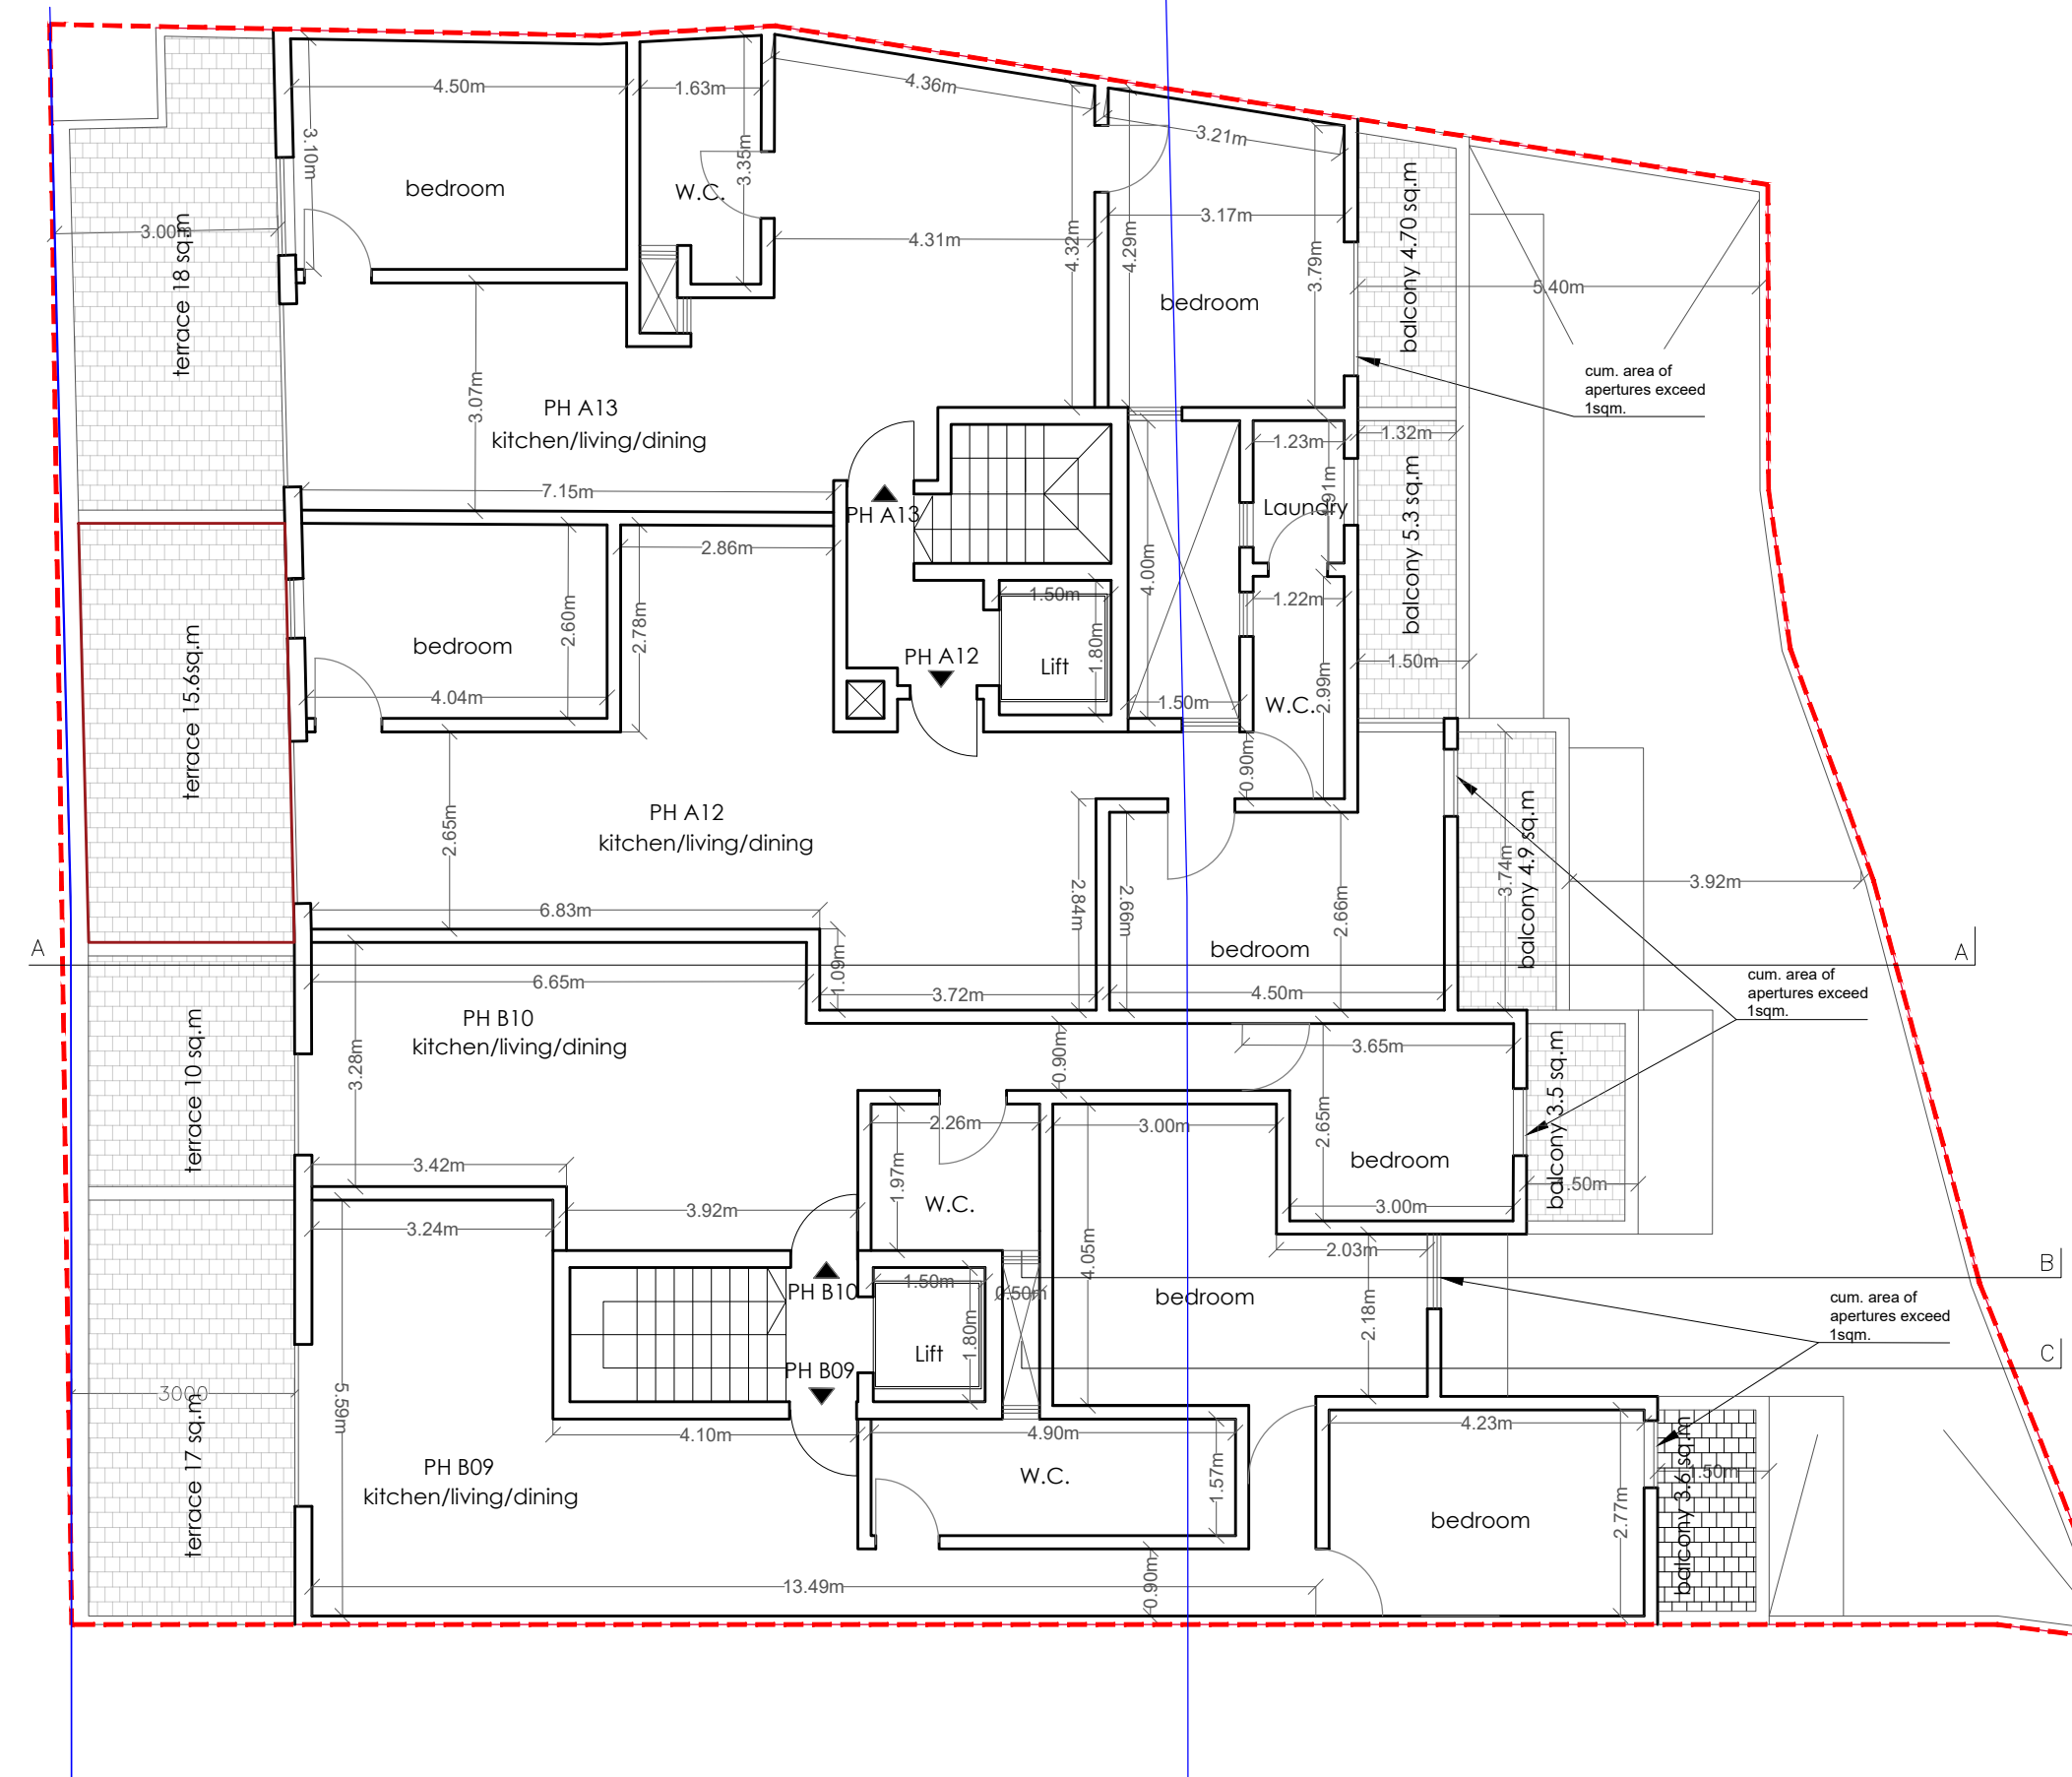

PROPOSED PENTHOUSE PLAN
SCALE 1/100

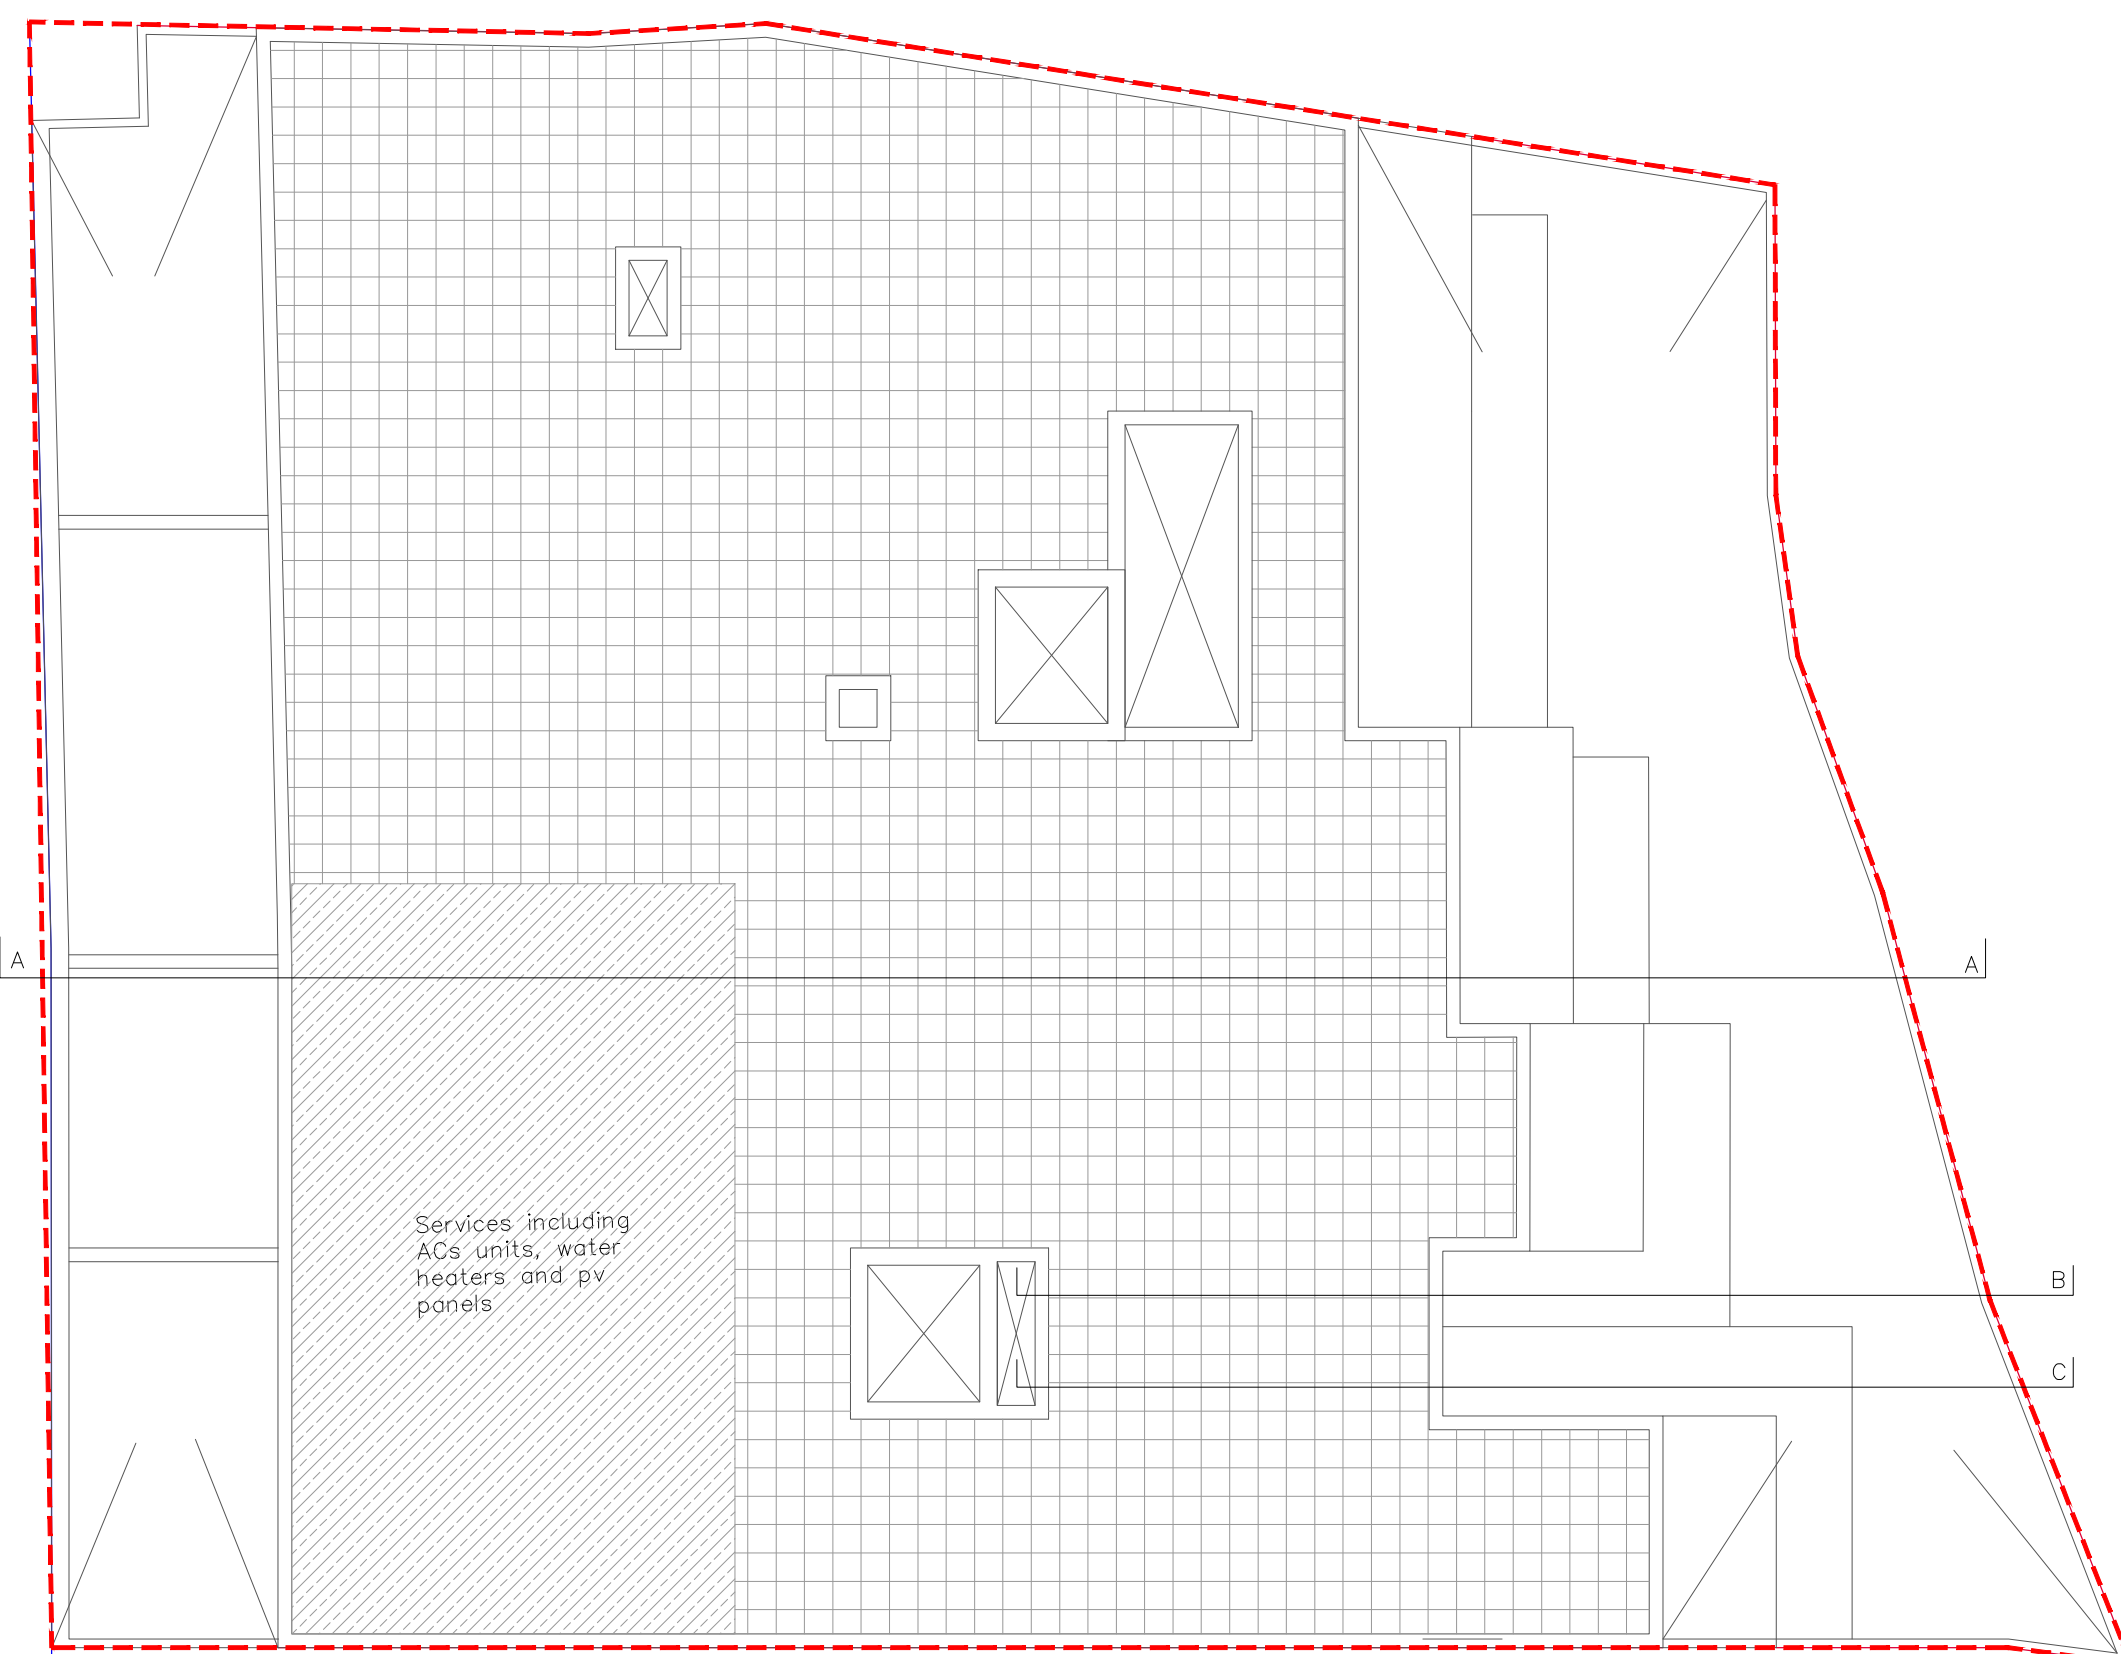

PROPOSED ROOF PLAN
SCALE 1:100