



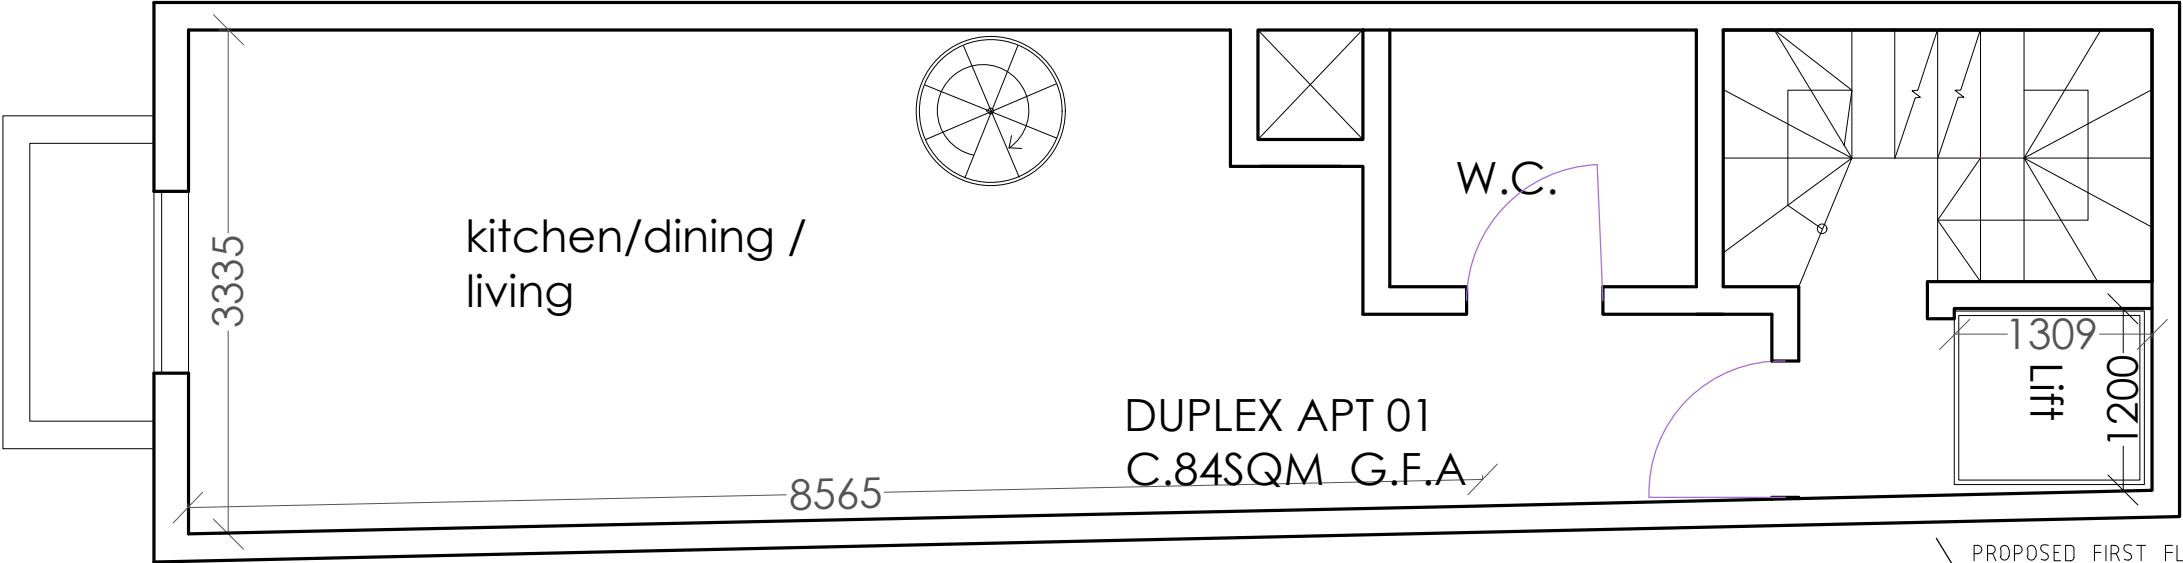


PROPOSED FIRST FLOOR PLAN
SCALE 1:50

A1 275K

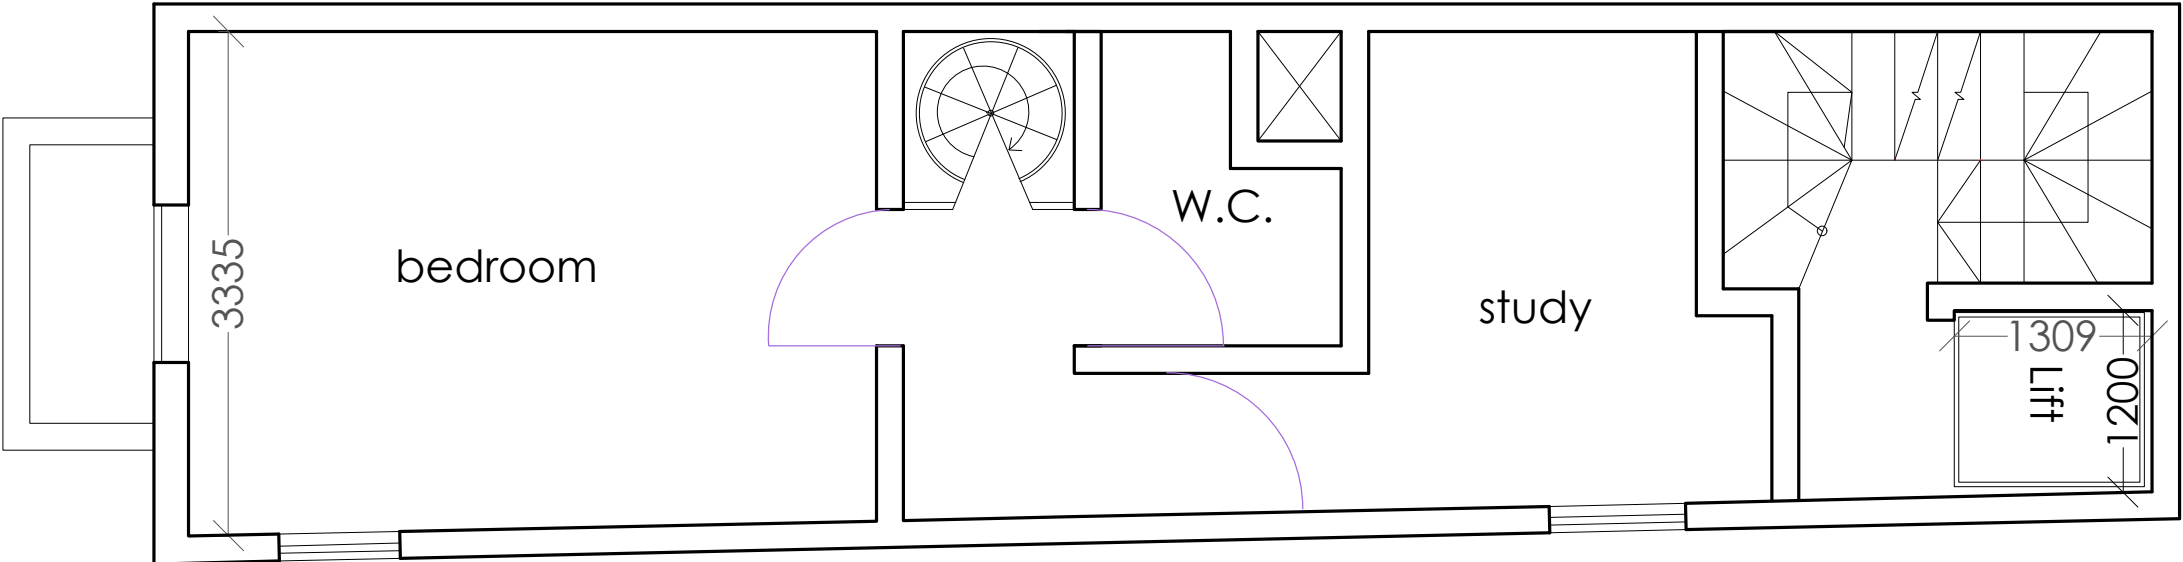


PROPOSED SECOND FLOOR PLAN
SCALE 1:50

No.	Date	Initials	Revision Details
da aa[®]Arki			
Job Title			
Bbugia - small			
Drawing Title			
Proposed Plans			
Job No. ---		Drwg. No. D001	
Client. A.TANTI			
Scale 1:100	Date 11/11/2025	Drawn M.CHECUTI	Checked G.FARRUGIA

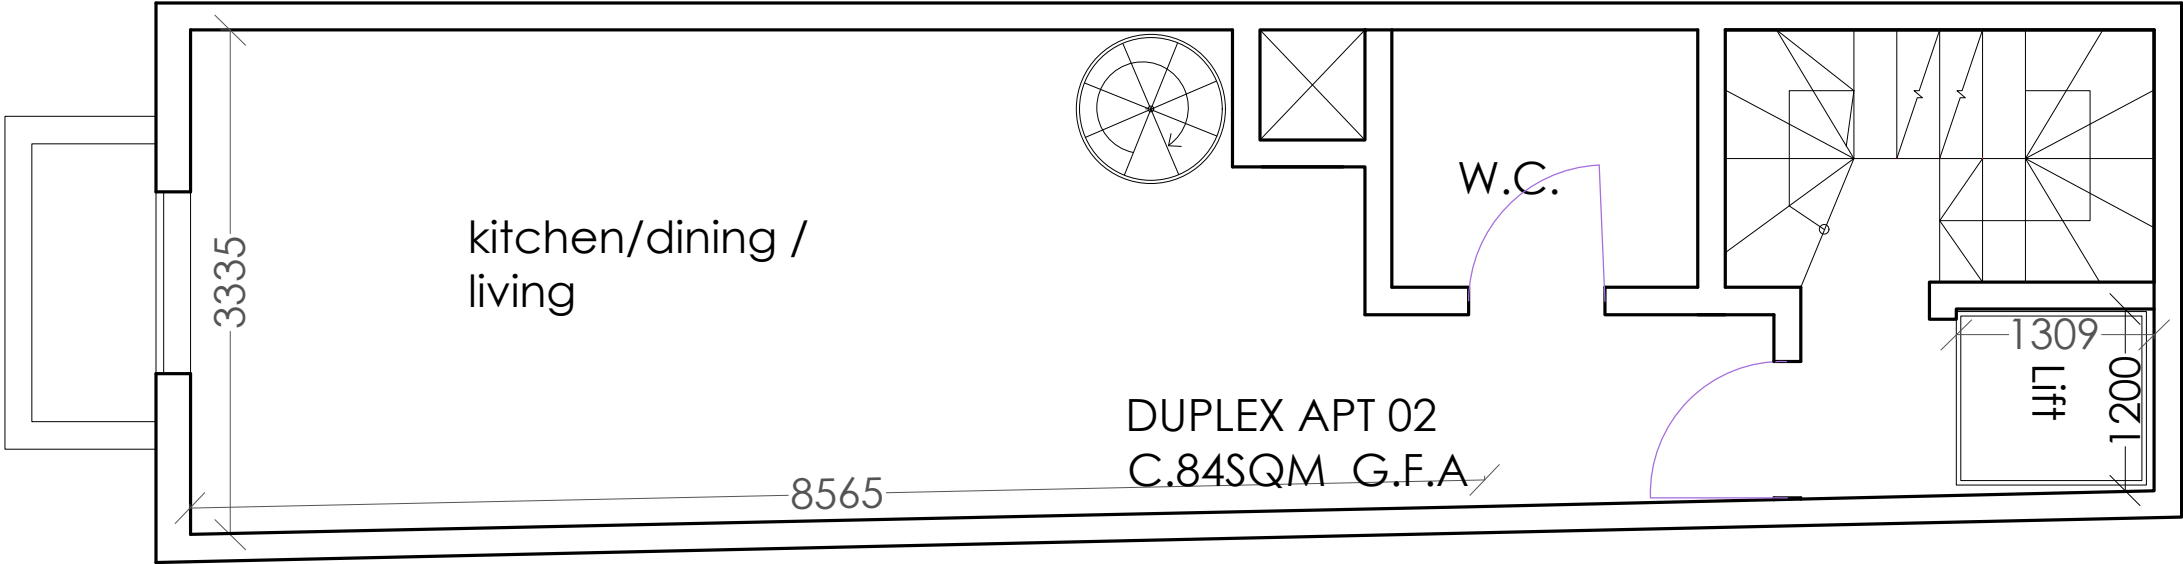

PROPOSED THIRD FLOOR PLAN
SCALE 1:50

A2 310K

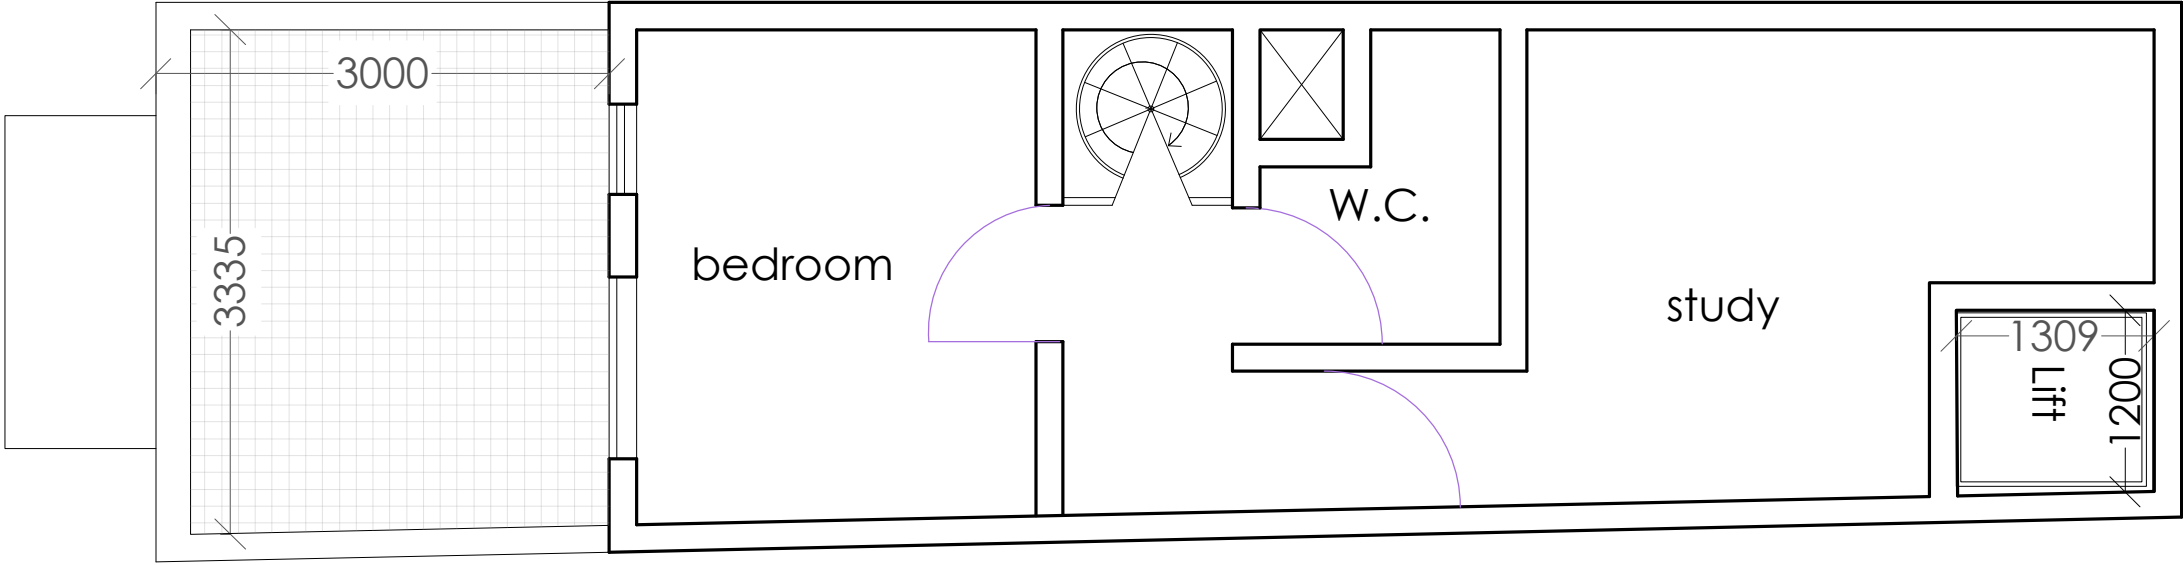

PROPOSED RECEDED FLOOR
PLAN
SCALE 1:50

No.	Date	Initials	Revision Details
da aa[®] Arki			
Job Title			
Bbugia - small			
Drawing Title			
Proposed Plans			
Job No.		Drwg. No.	
---		D002	
Client.			
A.TANTI			
Scale	Date	Drawn	Checked
1:100	11/11/2025	M.CHECUTI	G.FARRUGIA